Tree Constraints Plan

Site at Guthrie Street

SCALE : 1 : 500 @ A4

DATE : 17/01/2023

MAP FILENAME : Guthrie Street TCP

Prepared by Tay Ecology Ltd
Email: info@tayecology.co.uk
Web: www.tayecology.co.uk

Crown Spread | Root Protection Area | Shading Arc

Category 'A' | Category 'B' | Category 'C' | Category 'U'
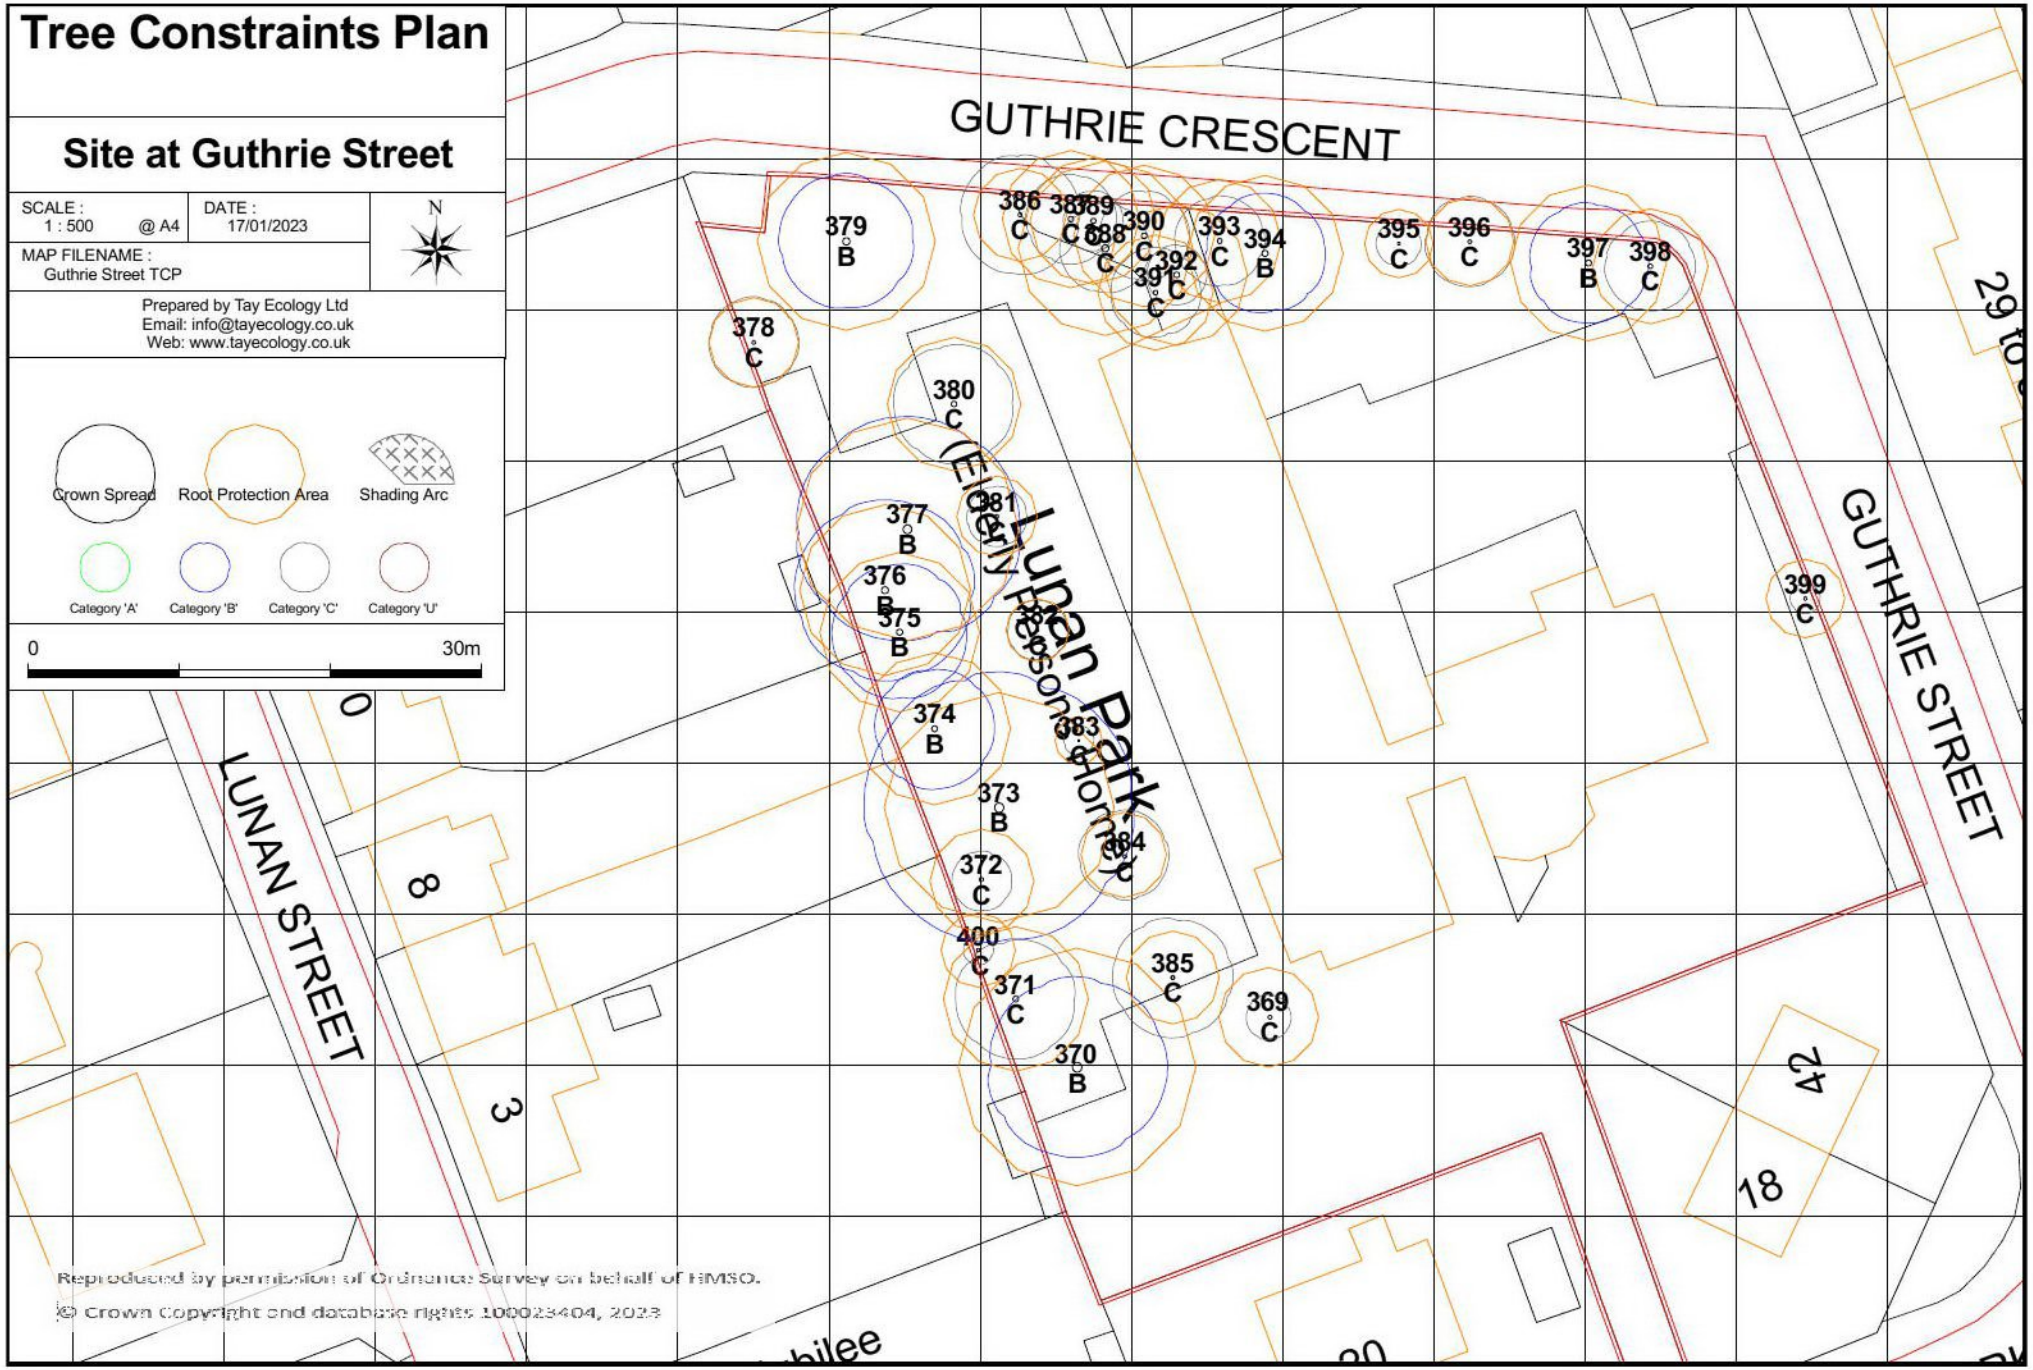
0 30m