MSA The Safety Company
LATCHWAYS FALL PROTECTION
TEL: +44 (0)1380 732700
FAX: +44 (0)1380 732701
✉: spec@latchways.com

VERSIRAIL FREESTANDING GUARDRAIL (STRAIGHT)

MANUAL	SECTION	DWG NO.
LWD/1	9	VER.25

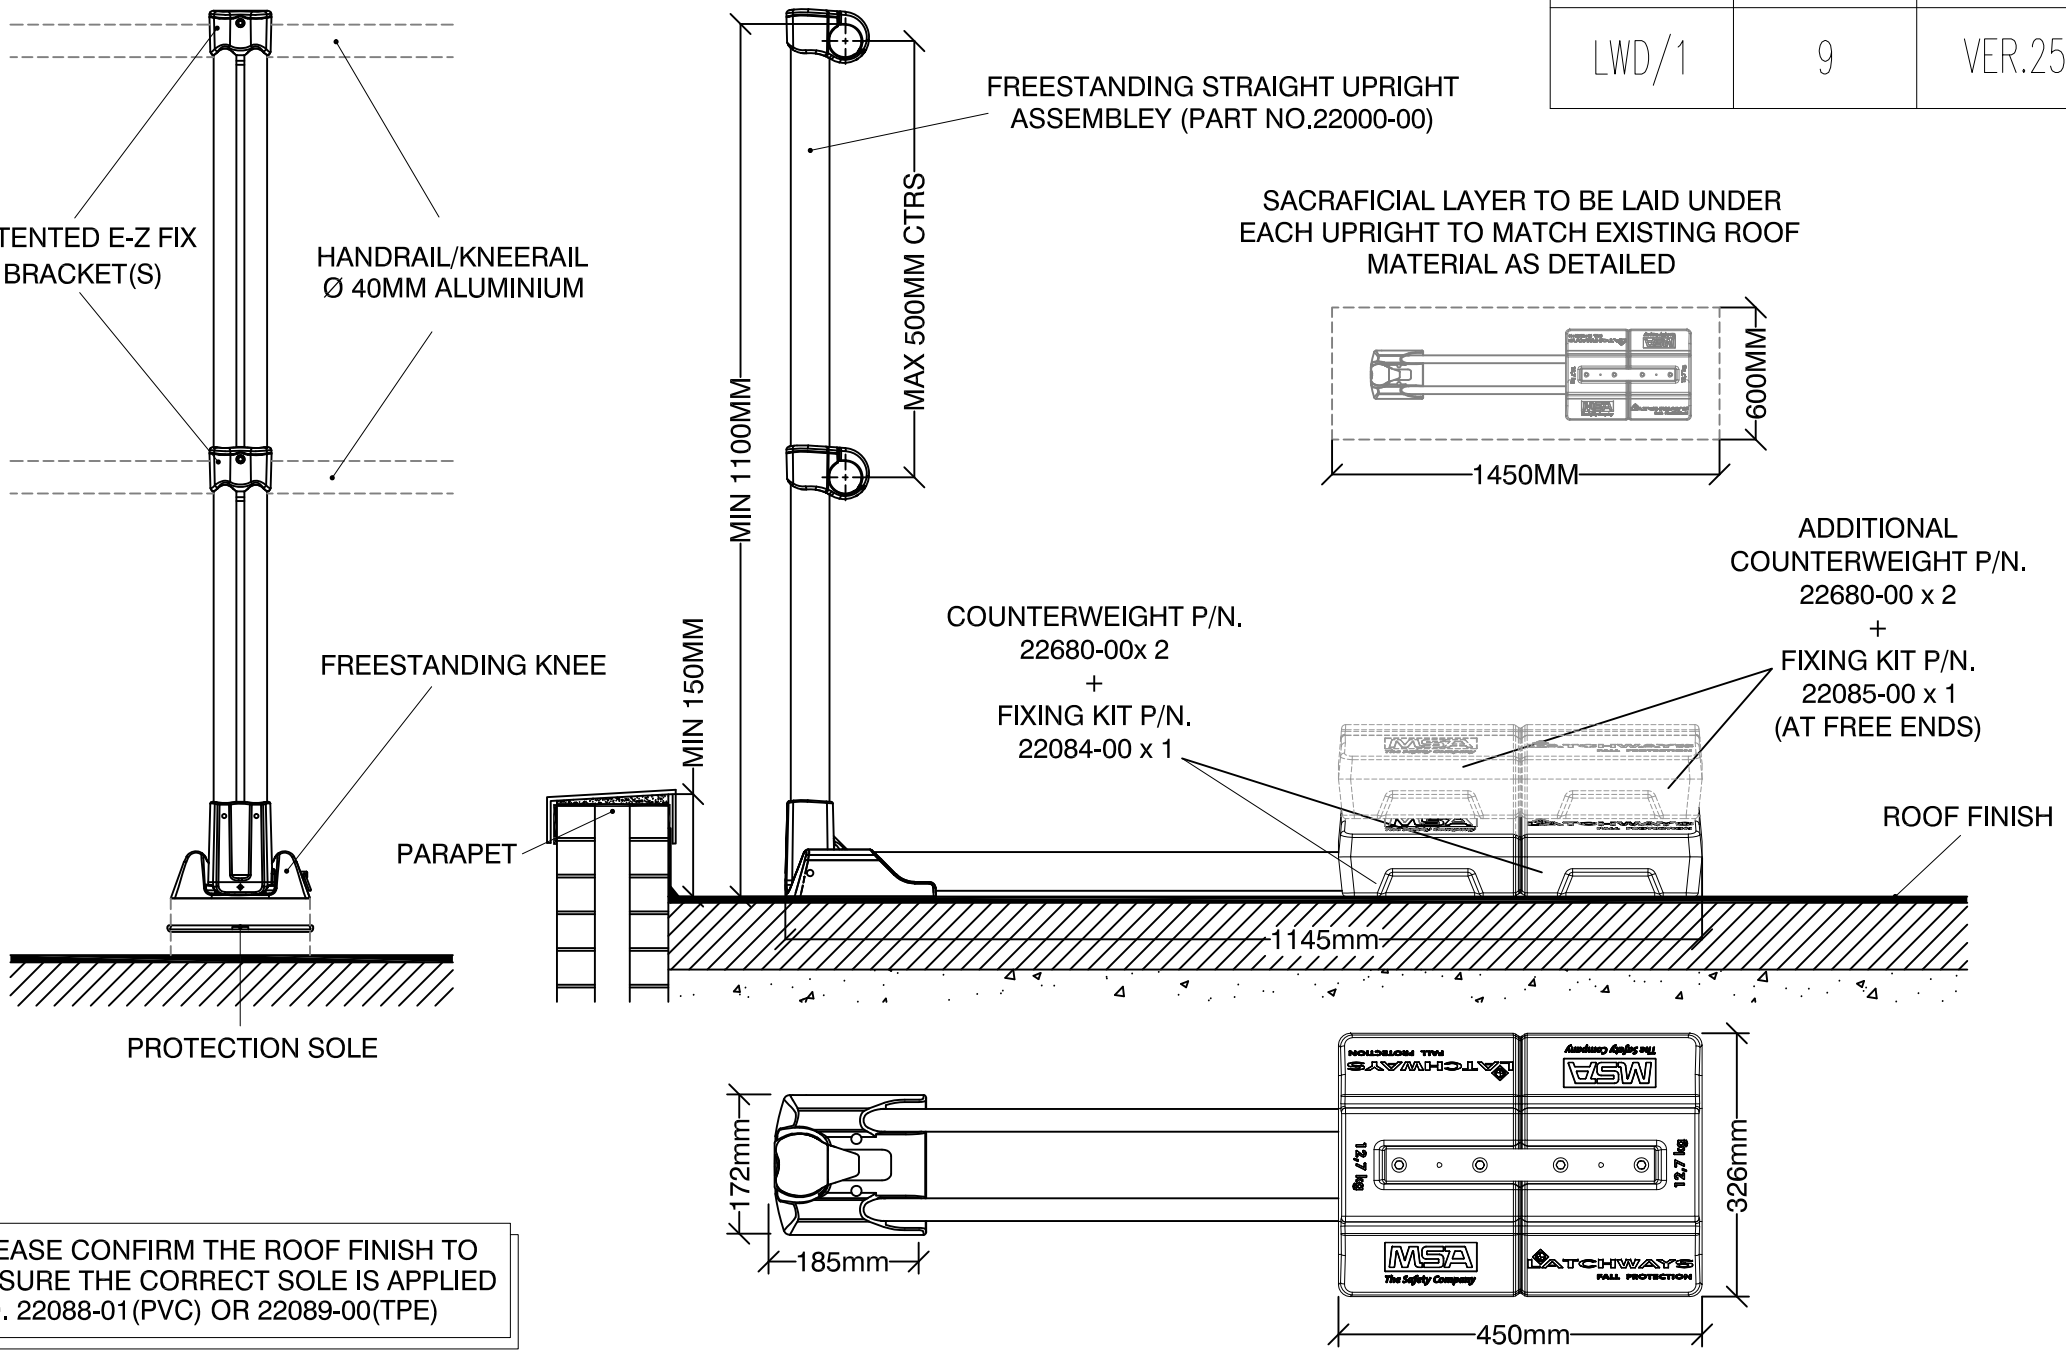

PLEASE CONFIRM THE ROOF FINISH TO ENSURE THE CORRECT SOLE IS APPLIED NO. 22088-01(PVC) OR 22089-00(TPE)