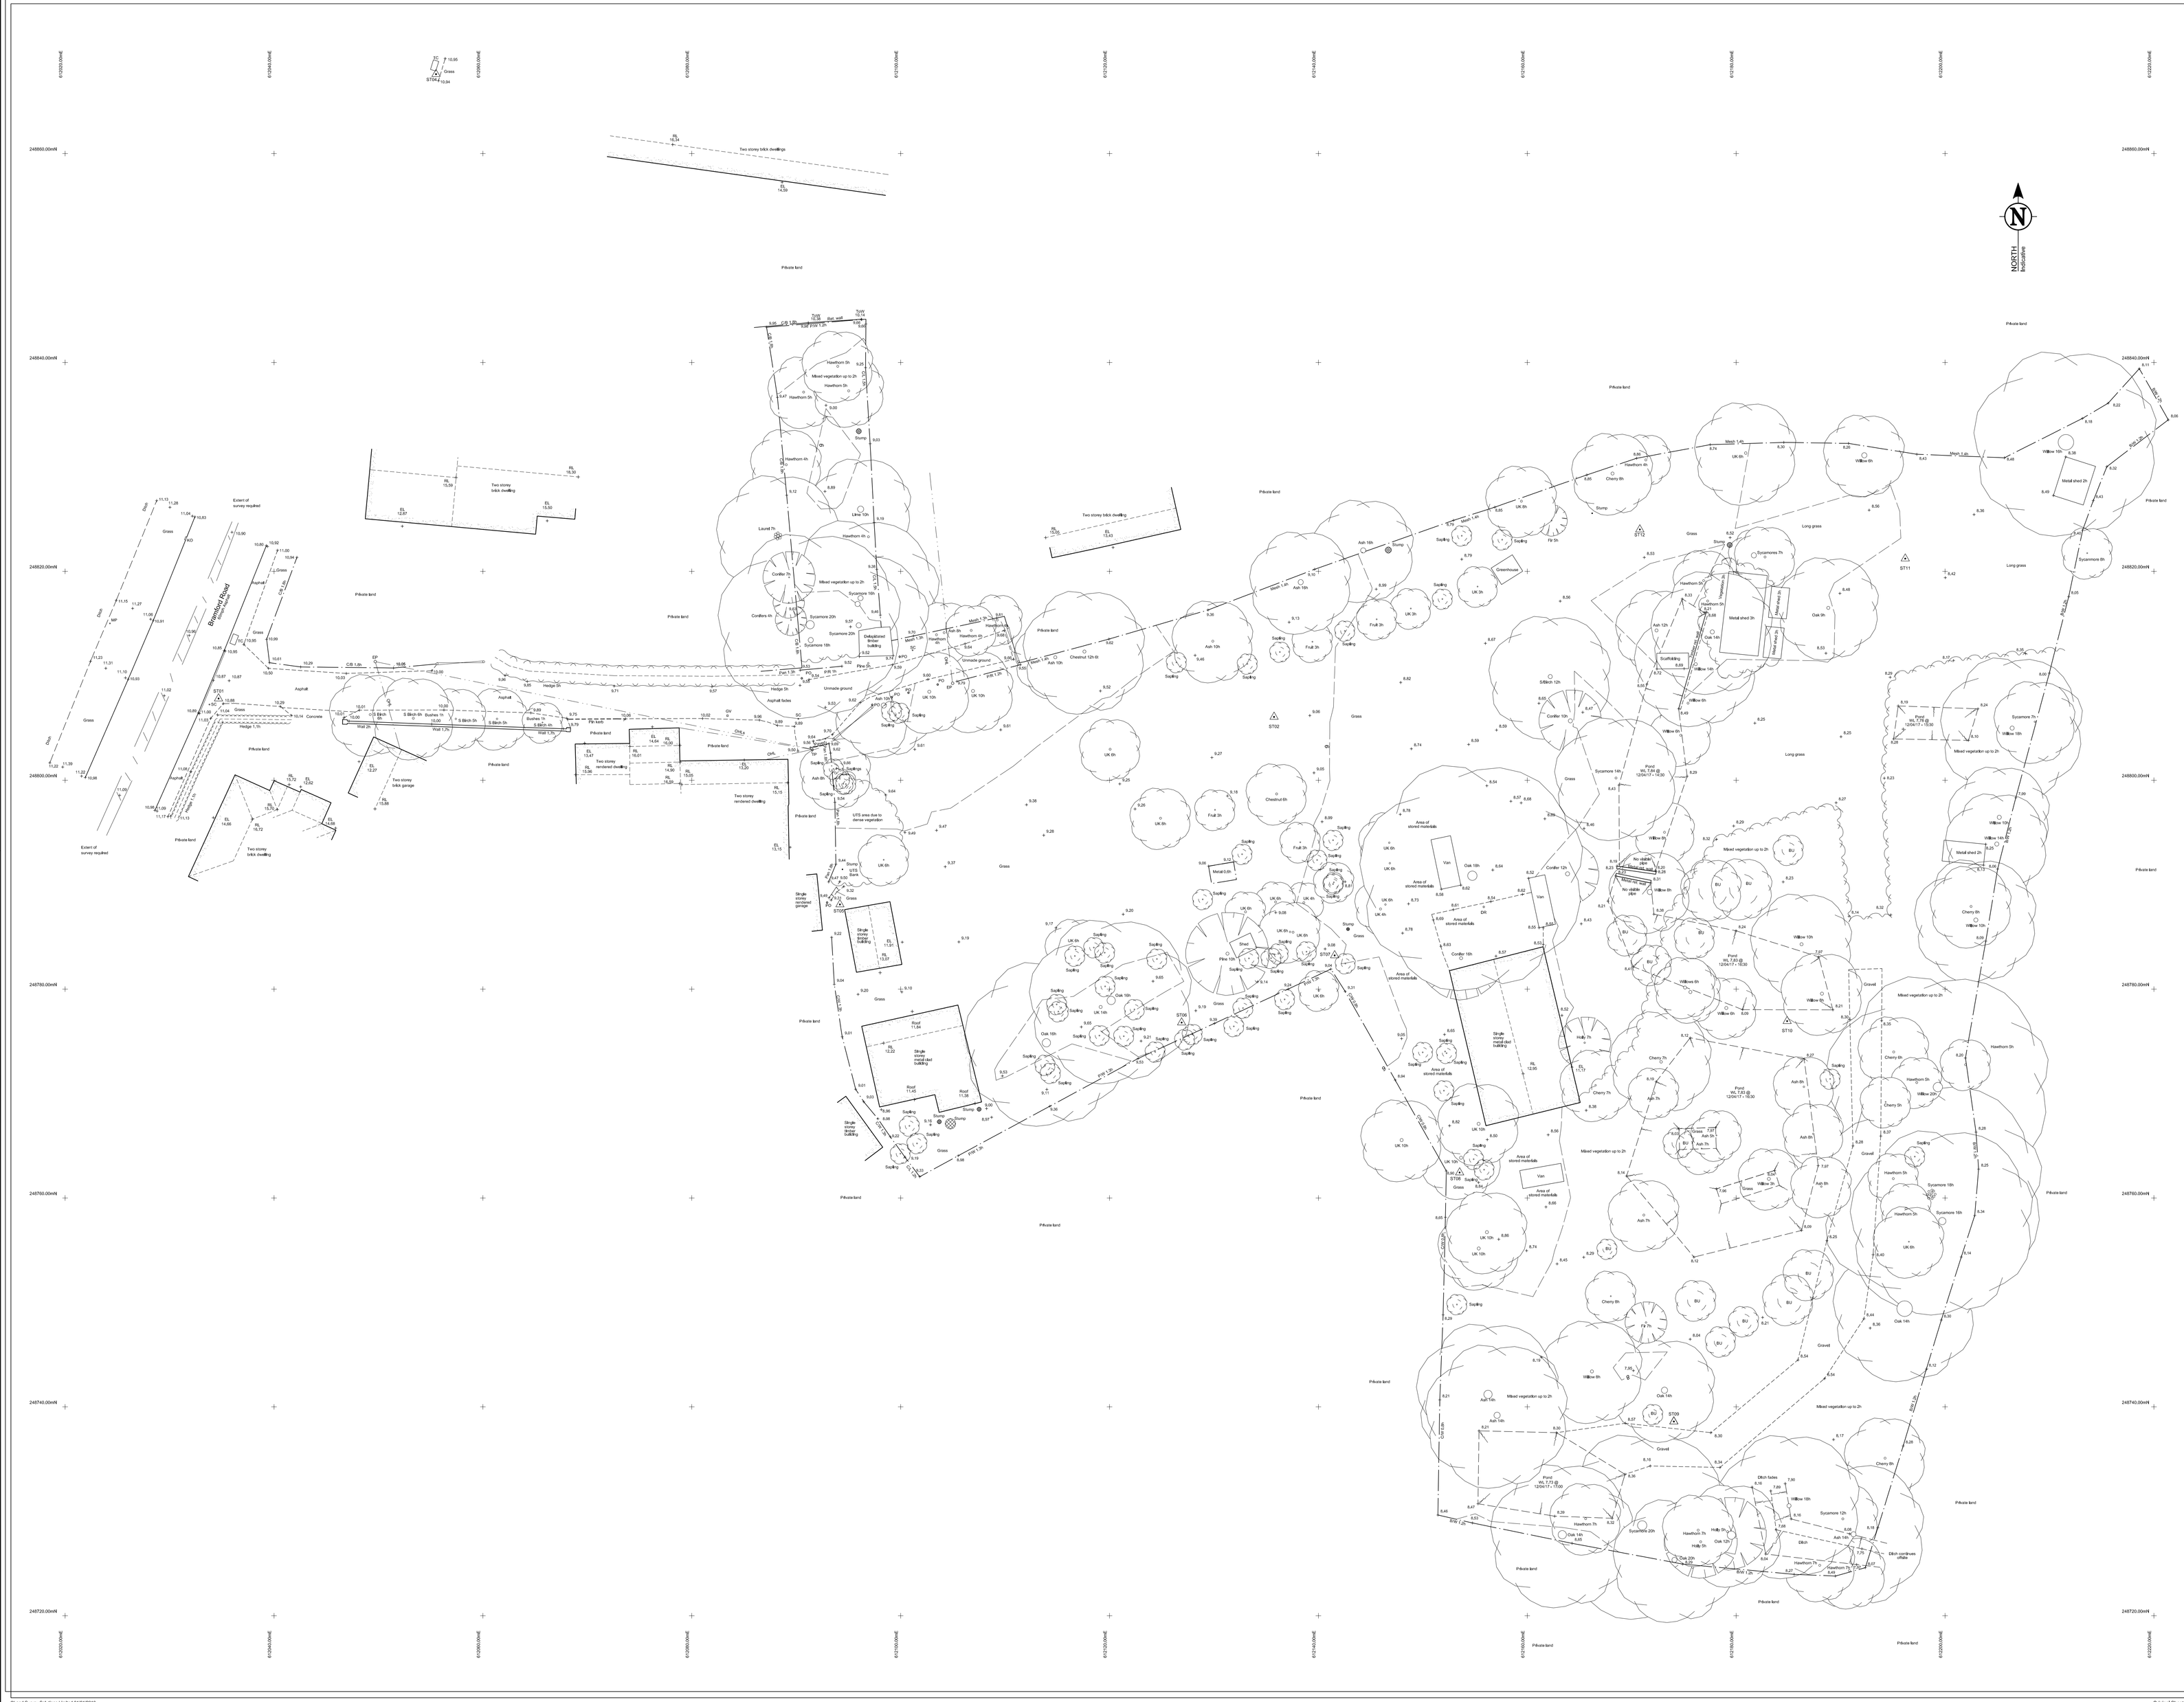
Two storey brick dwellings
Two storey brick dwelling
Two storey brick garage
Two storey brick dwelling
Two storey rendered dwelling
Two storey rendered dwelling
Single storey detached garage
Single storey metal-clad building
Single storey metal-clad building
Single storey metal-clad building
Private land
Extent of survey required
Extent of survey required
Gross
Asphalt
Concrete
Hedge 1.5m
Hedge 2m
Hedge 3m
Hedge 5m
