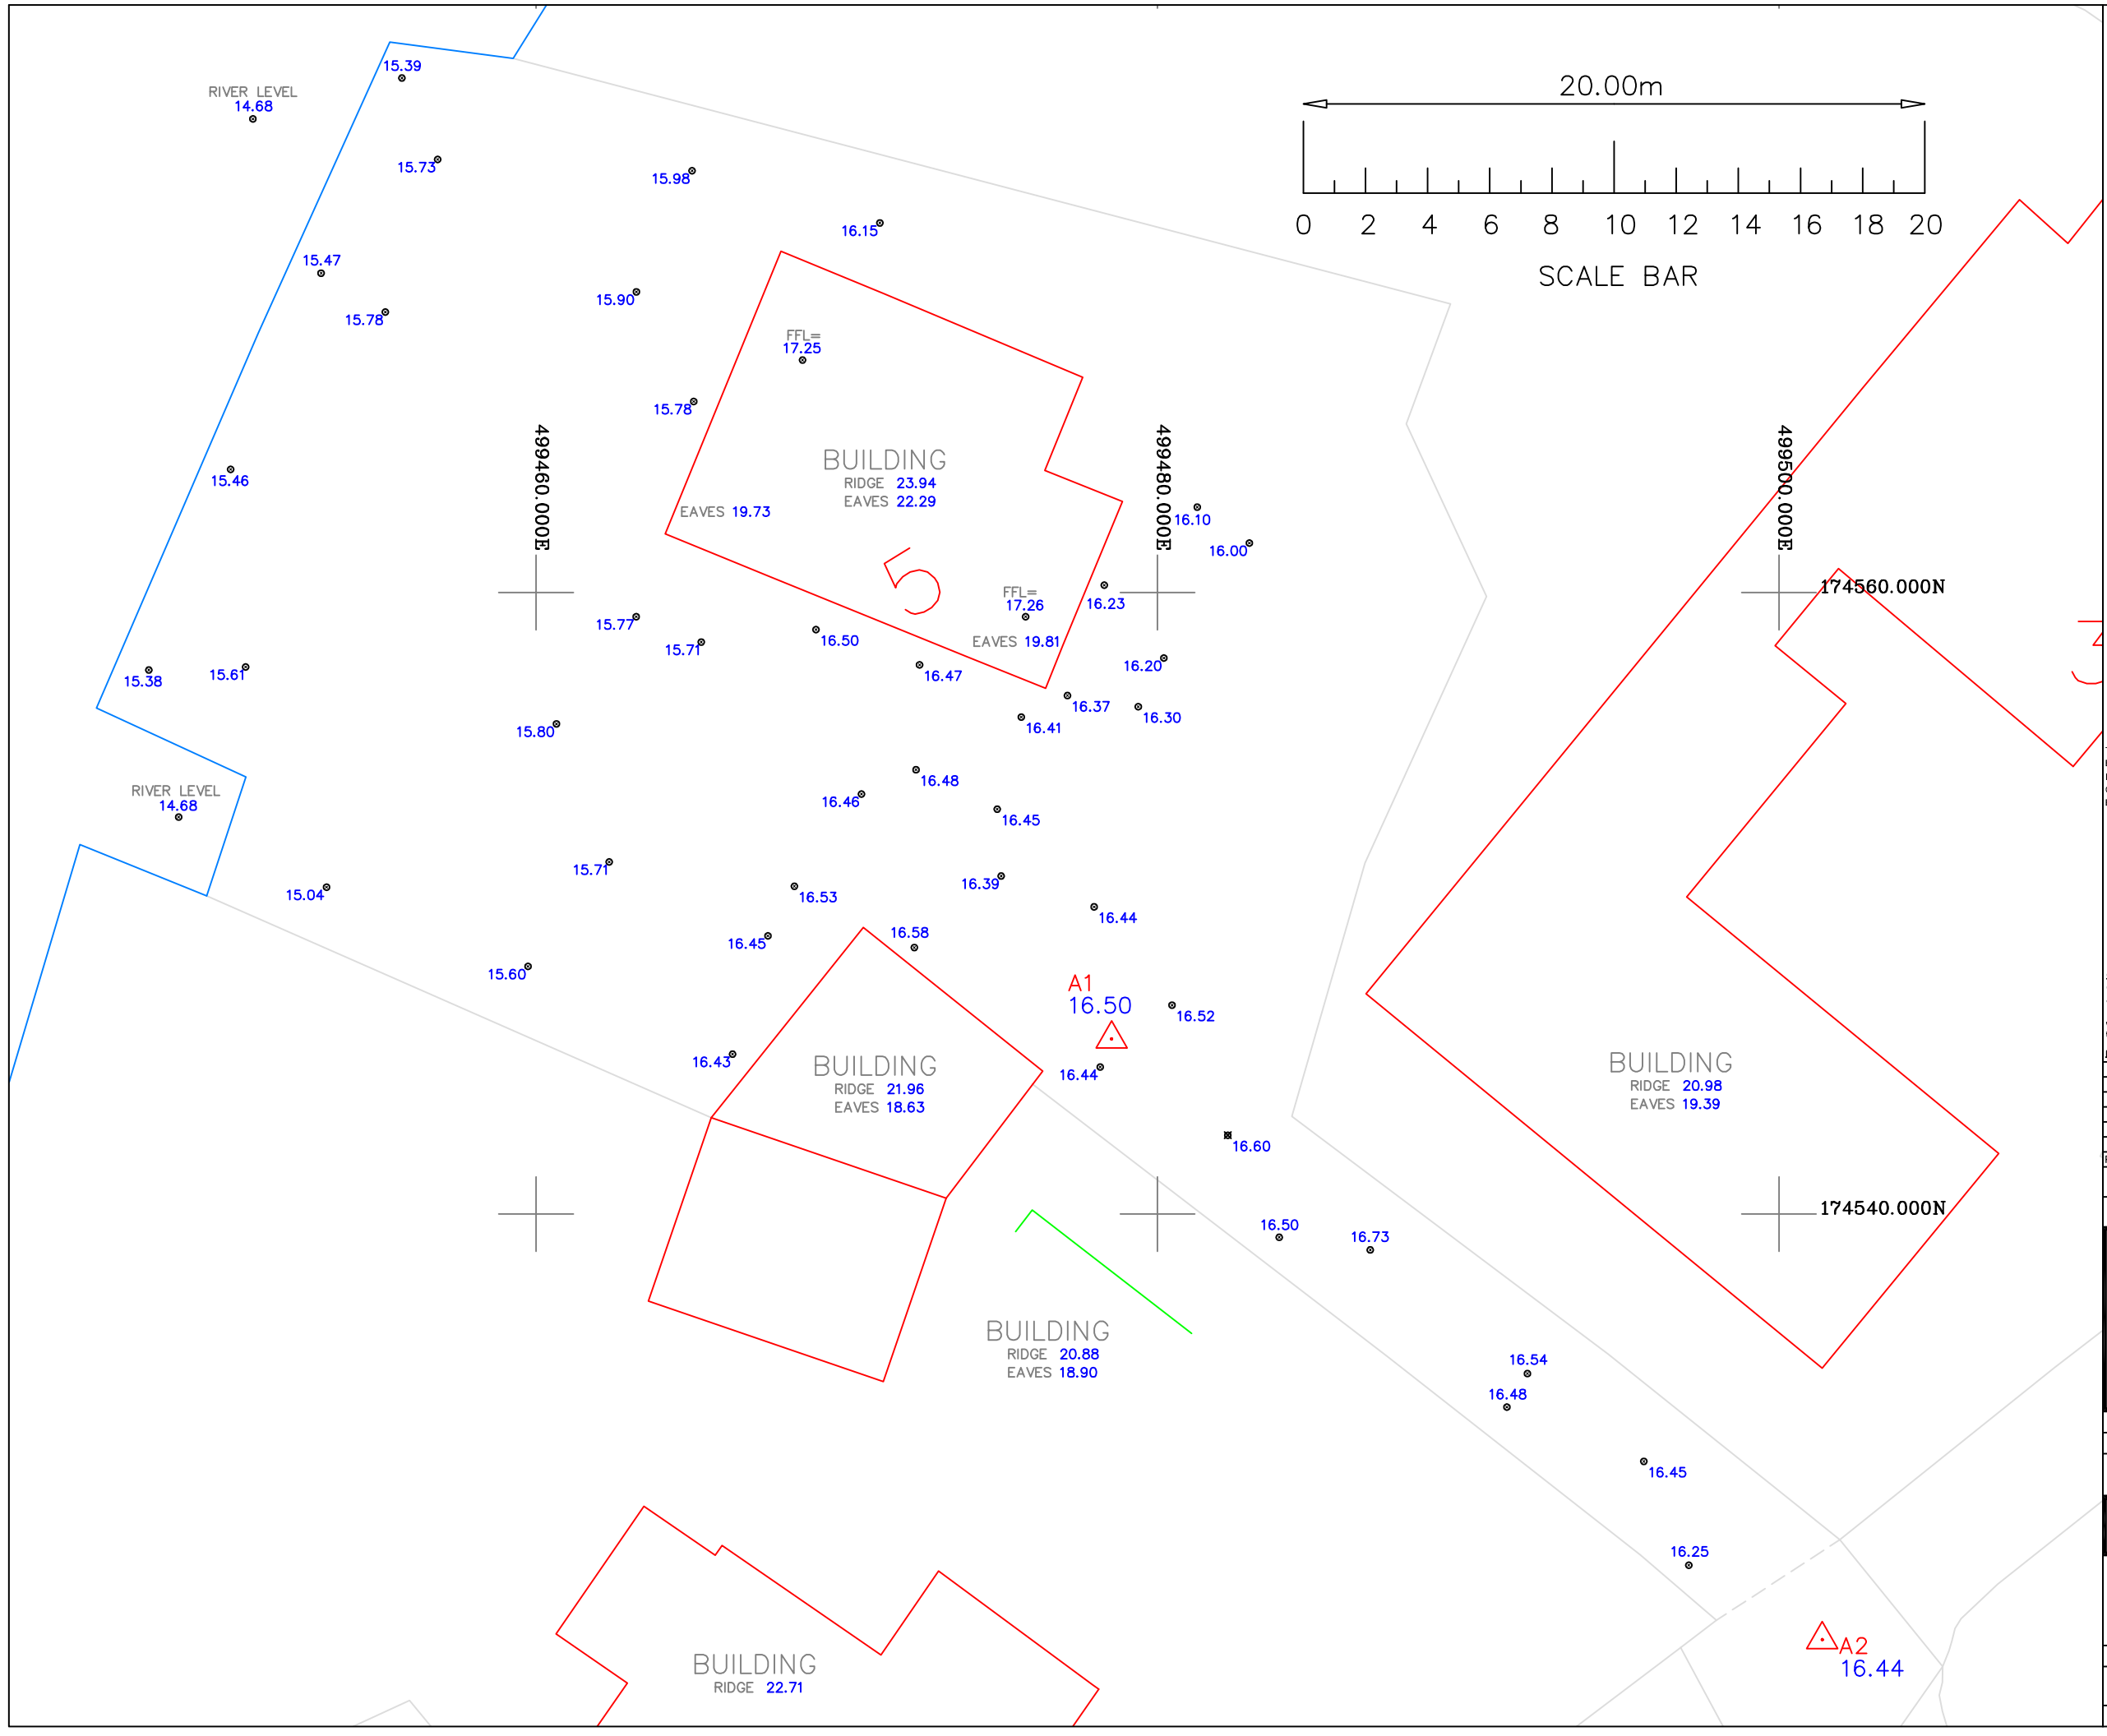

Topographical Abbreviations

A/R	Assumed Route	MKR	Marker
BH	Borehole	MT	Mercury Telecom Cover
BOL	Bollard	OHC	Overhead Cable
BT	British Telecom Cover	OHP	Overhead Pipe
BW	Barbed Wire Fence	OSBM	Ordnance Survey Bench Mark
BWK	Brickwork	PB	Post Box
CATV	Cable TV Cover	PGM	Permanent Ground Marker
CB	Close Boarded Fence	PR	Post & Rail Fence
CCTV	Closed Circuit TV	PW	Post & Wire Fence
CHLK	Chainlink Fence	PWM	Post & Wire Mesh Fence
CHPL	Chestnut Paling Fence	RE	Rodding Eye
CL	Cover Level	RG	Road Gully
CM	Cable Marker	RN	Road Name
CP	Catch Pit	RS	Road Sign
CPL	Catch Pit Base Level	RW	Retaining Wall
DIA	Diameter	RWP	Rain Water Pipe
DK	Drop Kerb	SAP	Sapling
DP	Down Pipe	SC	Stop Cock
EJB	Electricity Junction Box	SPR	Spread
EC	Electricity Cover	STA	Traverse Station
EP	Electricity Pole	SV	Stop Valve
ER	Earthing Rod	SVP	Soil Vent Pipe
FH	Fire Hydrant	SW	Storm Water
FIG	Feed Into Ground	TB	Telephone Box
FW	Foul Water	TBM	Temporary Bench Mark
GU	Gully	TFR	Taken From Records
GV	Gas Valve	THL	Threshold Level
H	Height	TJB	Telephone Junction Box
IC	Inspection Cover	TPT	Trial Pit
IL	Invert Level	TL	Traffic Light
IR	Iron Railing Fence	TP	Telephone Pole
KO	Kerb Outlet	UTL	Unable To Lift
LB	Litter Bin	UTT	Unable To Trace
LC	Lamp Column	VP	Vent Pipe
LP	Lamp Post	WKH	Water Key Hole
MH	Manhole	WM	Water Meter
		WV	Water Valve
		---	Approximate

THIS SURVEY DATA HAS BEEN PREPARED FOR THE CLIENT DETAILED BELOW TO AN AGREED SPECIFICATION. UNLESS OTHERWISE AGREED IN WRITING THE LIABILITY OF REED GEOMATICS LTD IS LIMITED TO THE CLIENT OR HIS APPOINTED AGENT AND DOES NOT EXTEND TO USE BEYOND THE LIMITATIONS OF THE SPECIFICATION.

Survey Station Information

STA No.	Easting	Northing	Level	Type
STN A1	499478.521	174545.635	16.50	Nail
STN A2	499501.394	174526.306	16.44	Nail

Notes

Grid: Survey is based on a modified Ordnance Survey National Grid (OSGB36), site centered (or centered on STN A1 where present) with a scale factor of 1 applied.

Values have been derived via GPS using the OS active network using the OSGM15 transformation and OSGM15 geoid model.

Level datum: Ordnance Datum Newlyn (ODN).

Rev	QA Check	Description	Date
5	-	-	-
4	-	-	-
3	-	-	-
2	-	-	-
1	-	-	-
0	GR	First Complete Issue	25-09-2023
Prelim	-	Preliminary - Not Complete	-

© Copyright REED Geomatics Topographical Ltd 2023

REEDgeomatics
SURVEYED BY
REED Geomatics Topographical Ltd
HEAD OFFICE
16 St NICHOLAS DRIVE
SHEPPERTON
MIDDX
TW17 9LD
TEL 01932 221358
E-MAIL info@reedgeomatics.com
BRANCH OFFICE
BRANDONS VENNS GATE
CHEDDAR
SOMERSET
BS27 3LW
CELL 07939 100008
www.reedgeomatics.com

SURVEYED	HR	CLIENT: Redon Vishko
DRAWN	HR	
SCALE	1:200	

Level Survey

ADDRESS:
5 KING JOHNS CLOSE
WRAYSBURY
STAINES, TW19 5EJ

JOB No	DRAWING NUMBER
RG23 2638	01

A3 Sheet