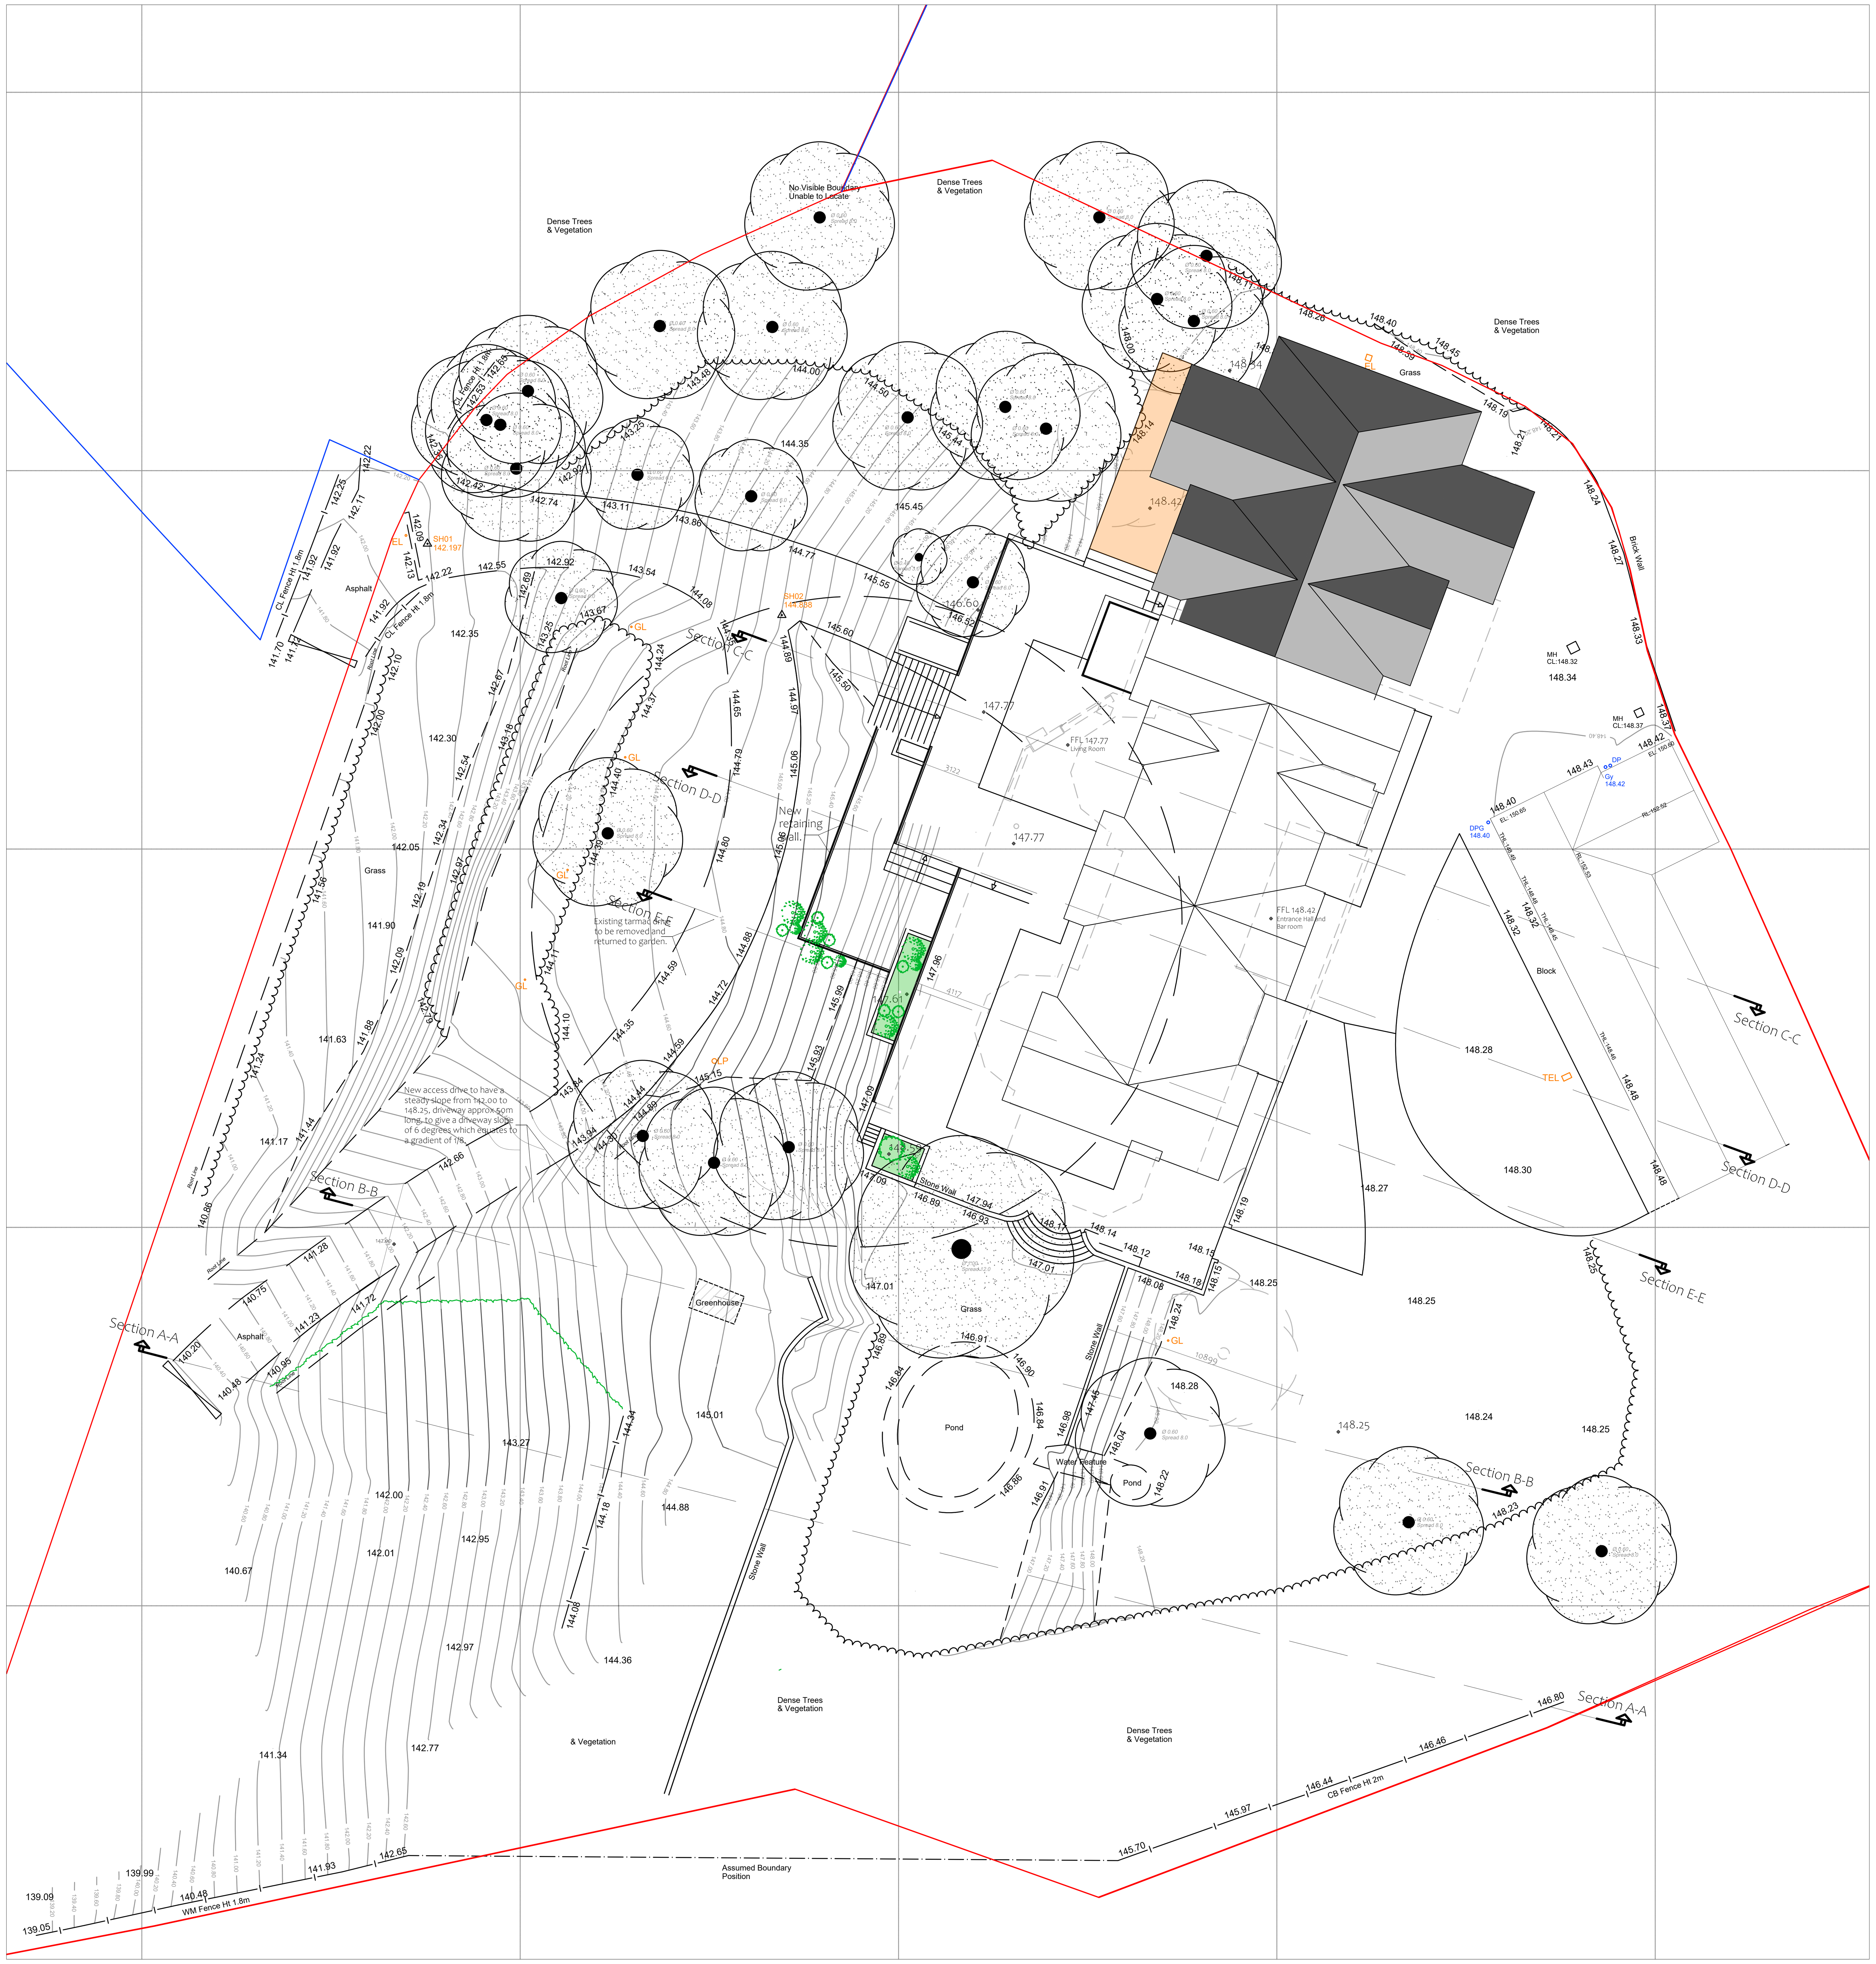

Proposed Site Block Plan
Scale 1: 200

DO NOT SCALE:
From this drawing all dimensions are in millimetres unless otherwise stated any discrepancies are to be reported to Lacey & Owen Architectural Services Ltd.

RELEVANT DRAWINGS:
This drawing is to be read in conjunction with all other relevant drawings and details

DRAWING COPYRIGHT:
This drawing and all other relevant drawings is the property of Lacey & Owen Architectural Services Ltd. and should not be copied or altered in any way without prior consent

PLANNING ISSUE

Rev	By	Date	Details

PROPOSED
Single storey side extension

LOCATION
Mount Charlotte
Newstead Abbey Park
Nottingham
NG15 8GE

CLIENT
Mr Redfern

DRAWING TITLE
Proposed Site Block Plan

DRAWN BY	DATE	DWG.No	REV
MO	November 2023	KJ3514/33	-
SCALES @ A1	1:200		

LACEY & OWEN
ARCHITECTURAL SERVICES LTD
139 Bath Street
Ilkeston
Derbyshire
DE7 8AS
T: 0115 944 5138
E: enquiry@laceyandowen.co.uk
www.laceyandowen.co.uk

CIAT
REGISTERED PRACTICE