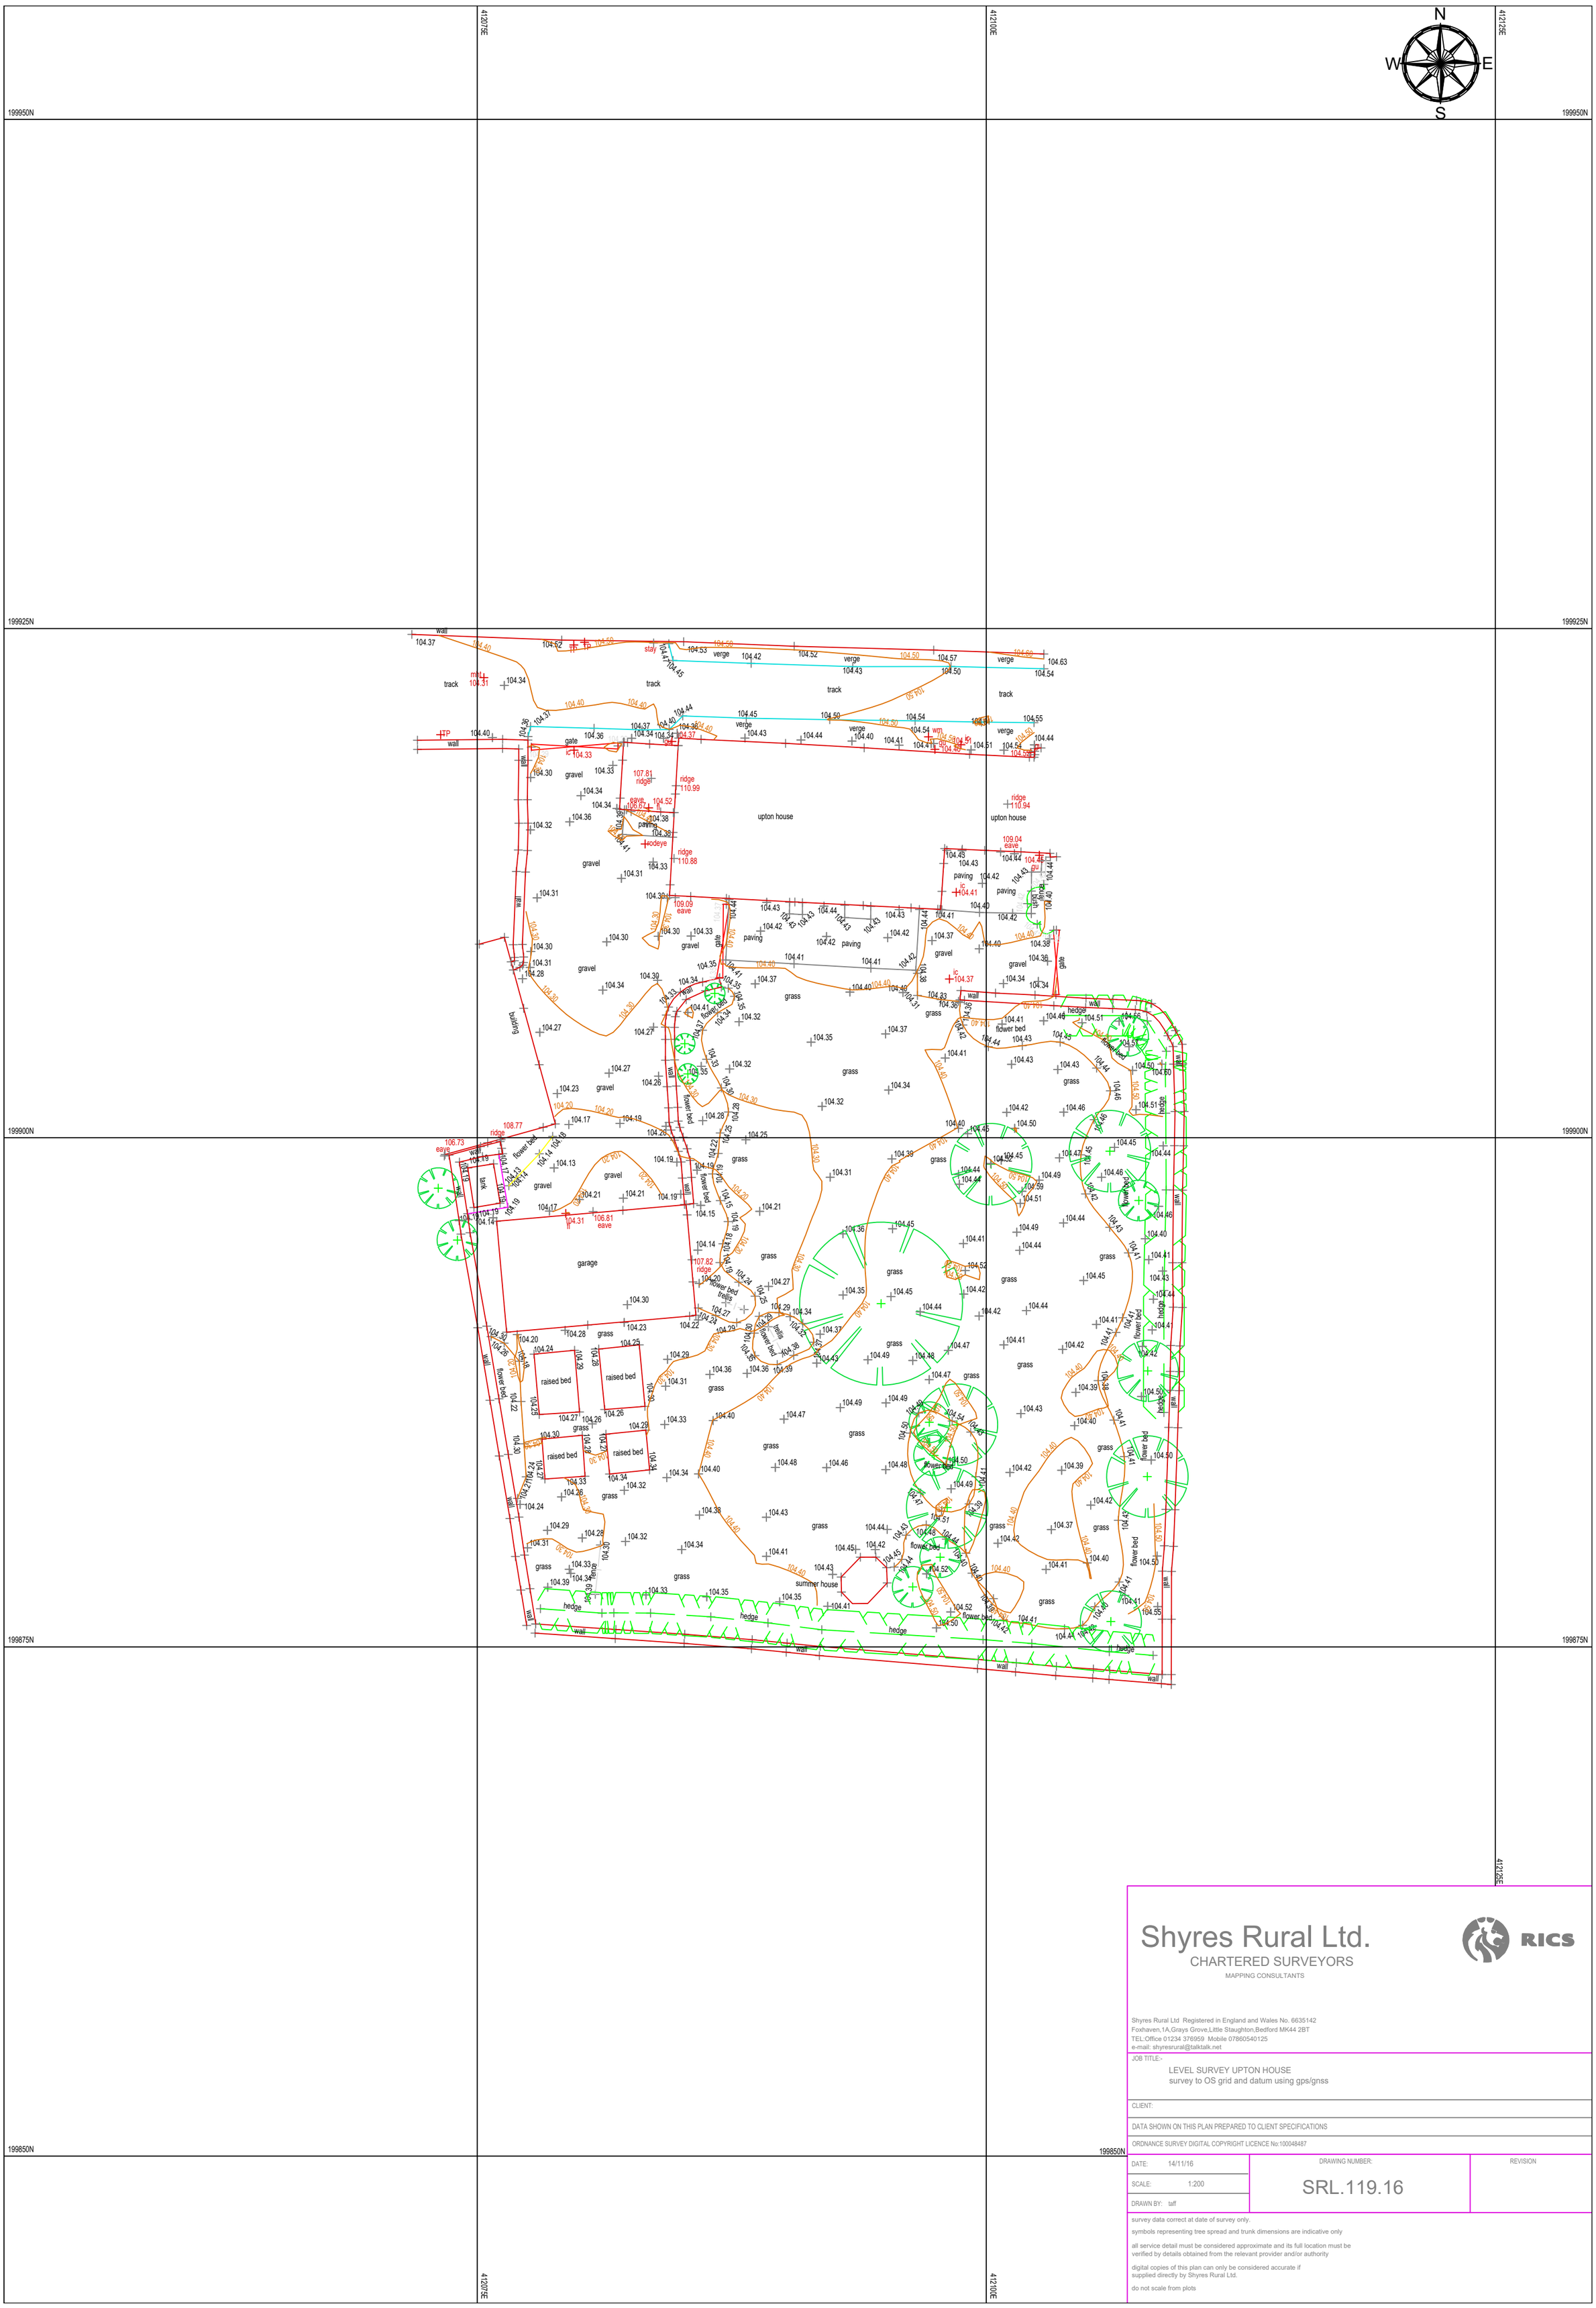

Shyres Rural Ltd.

CHARTERED SURVEYORS

MAPPING CONSULTANTS

RICS

Shyres Rural Ltd Registered in England and Wales No. 6635142
Foxhaven,1A,Grays Grove,Little Staughton,Bedford MK44 2BT
TEL:Office 01234 376959 Mobile 07860540125
e-mail: shyresrural@talktalk.net

JOB TITLE:-

LEVEL SURVEY UPTON HOUSE
survey to OS grid and datum using gps/gnss

CLIENT:

DATA SHOWN ON THIS PLAN PREPARED TO CLIENT SPECIFICATIONS

ORDNANCE SURVEY DIGITAL COPYRIGHT LICENCE No:100048487

DATE: 14/11/16	DRAWING NUMBER:	REVISION
SCALE: 1:200	SRL.119.16	
DRAWN BY: taff		

survey data correct at date of survey only.

symbols representing tree spread and trunk dimensions are indicative only

all service detail must be considered approximate and its full location must be verified by details obtained from the relevant provider and/or authority

digital copies of this plan can only be considered accurate if supplied directly by Shyres Rural Ltd.

do not scale from plots