Loose Timber
47x97 - 2/6.4
2/3.0

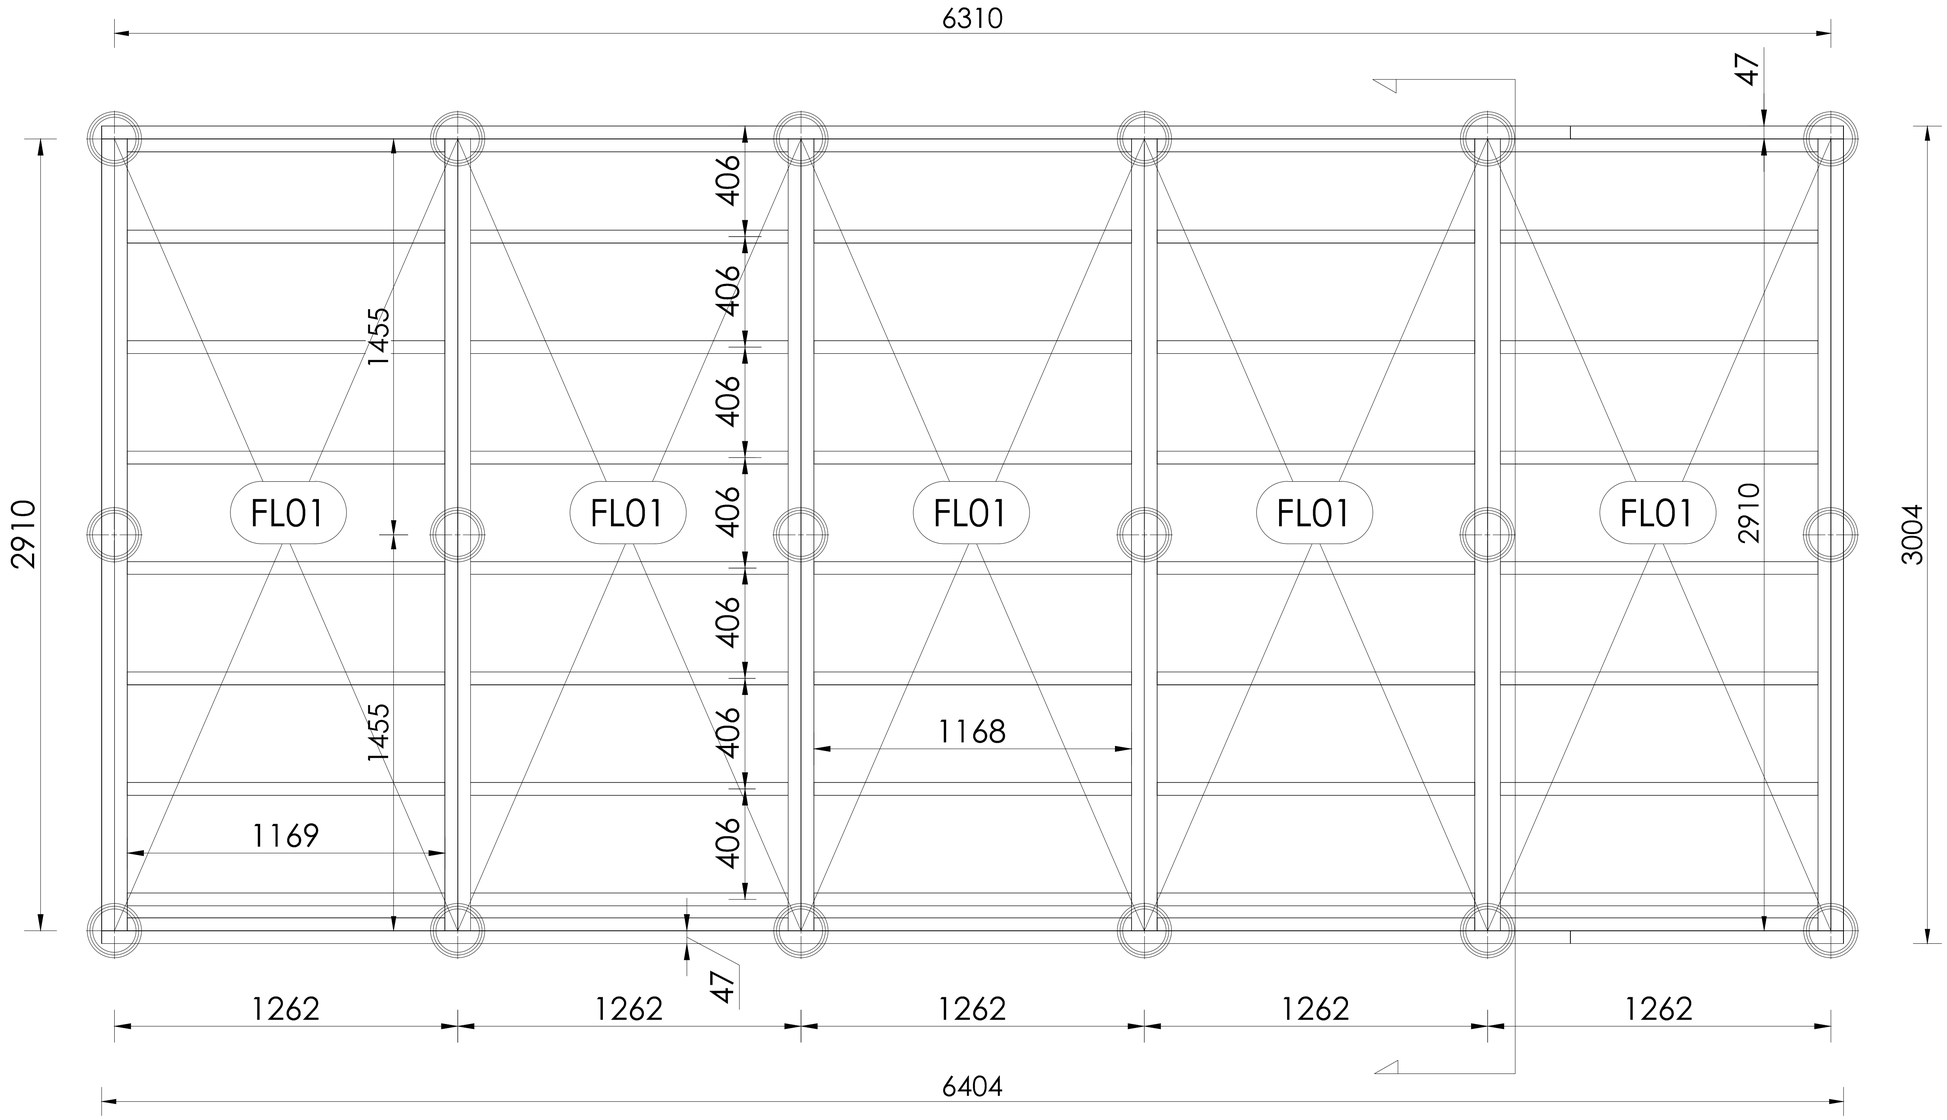

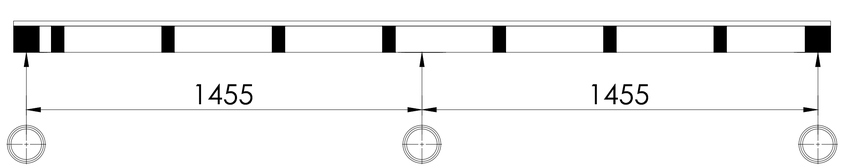

- support point

Jamie Hesford (6.6m x 3.2m) - Floor Panel Layout

eco-ROOM COLLECTION