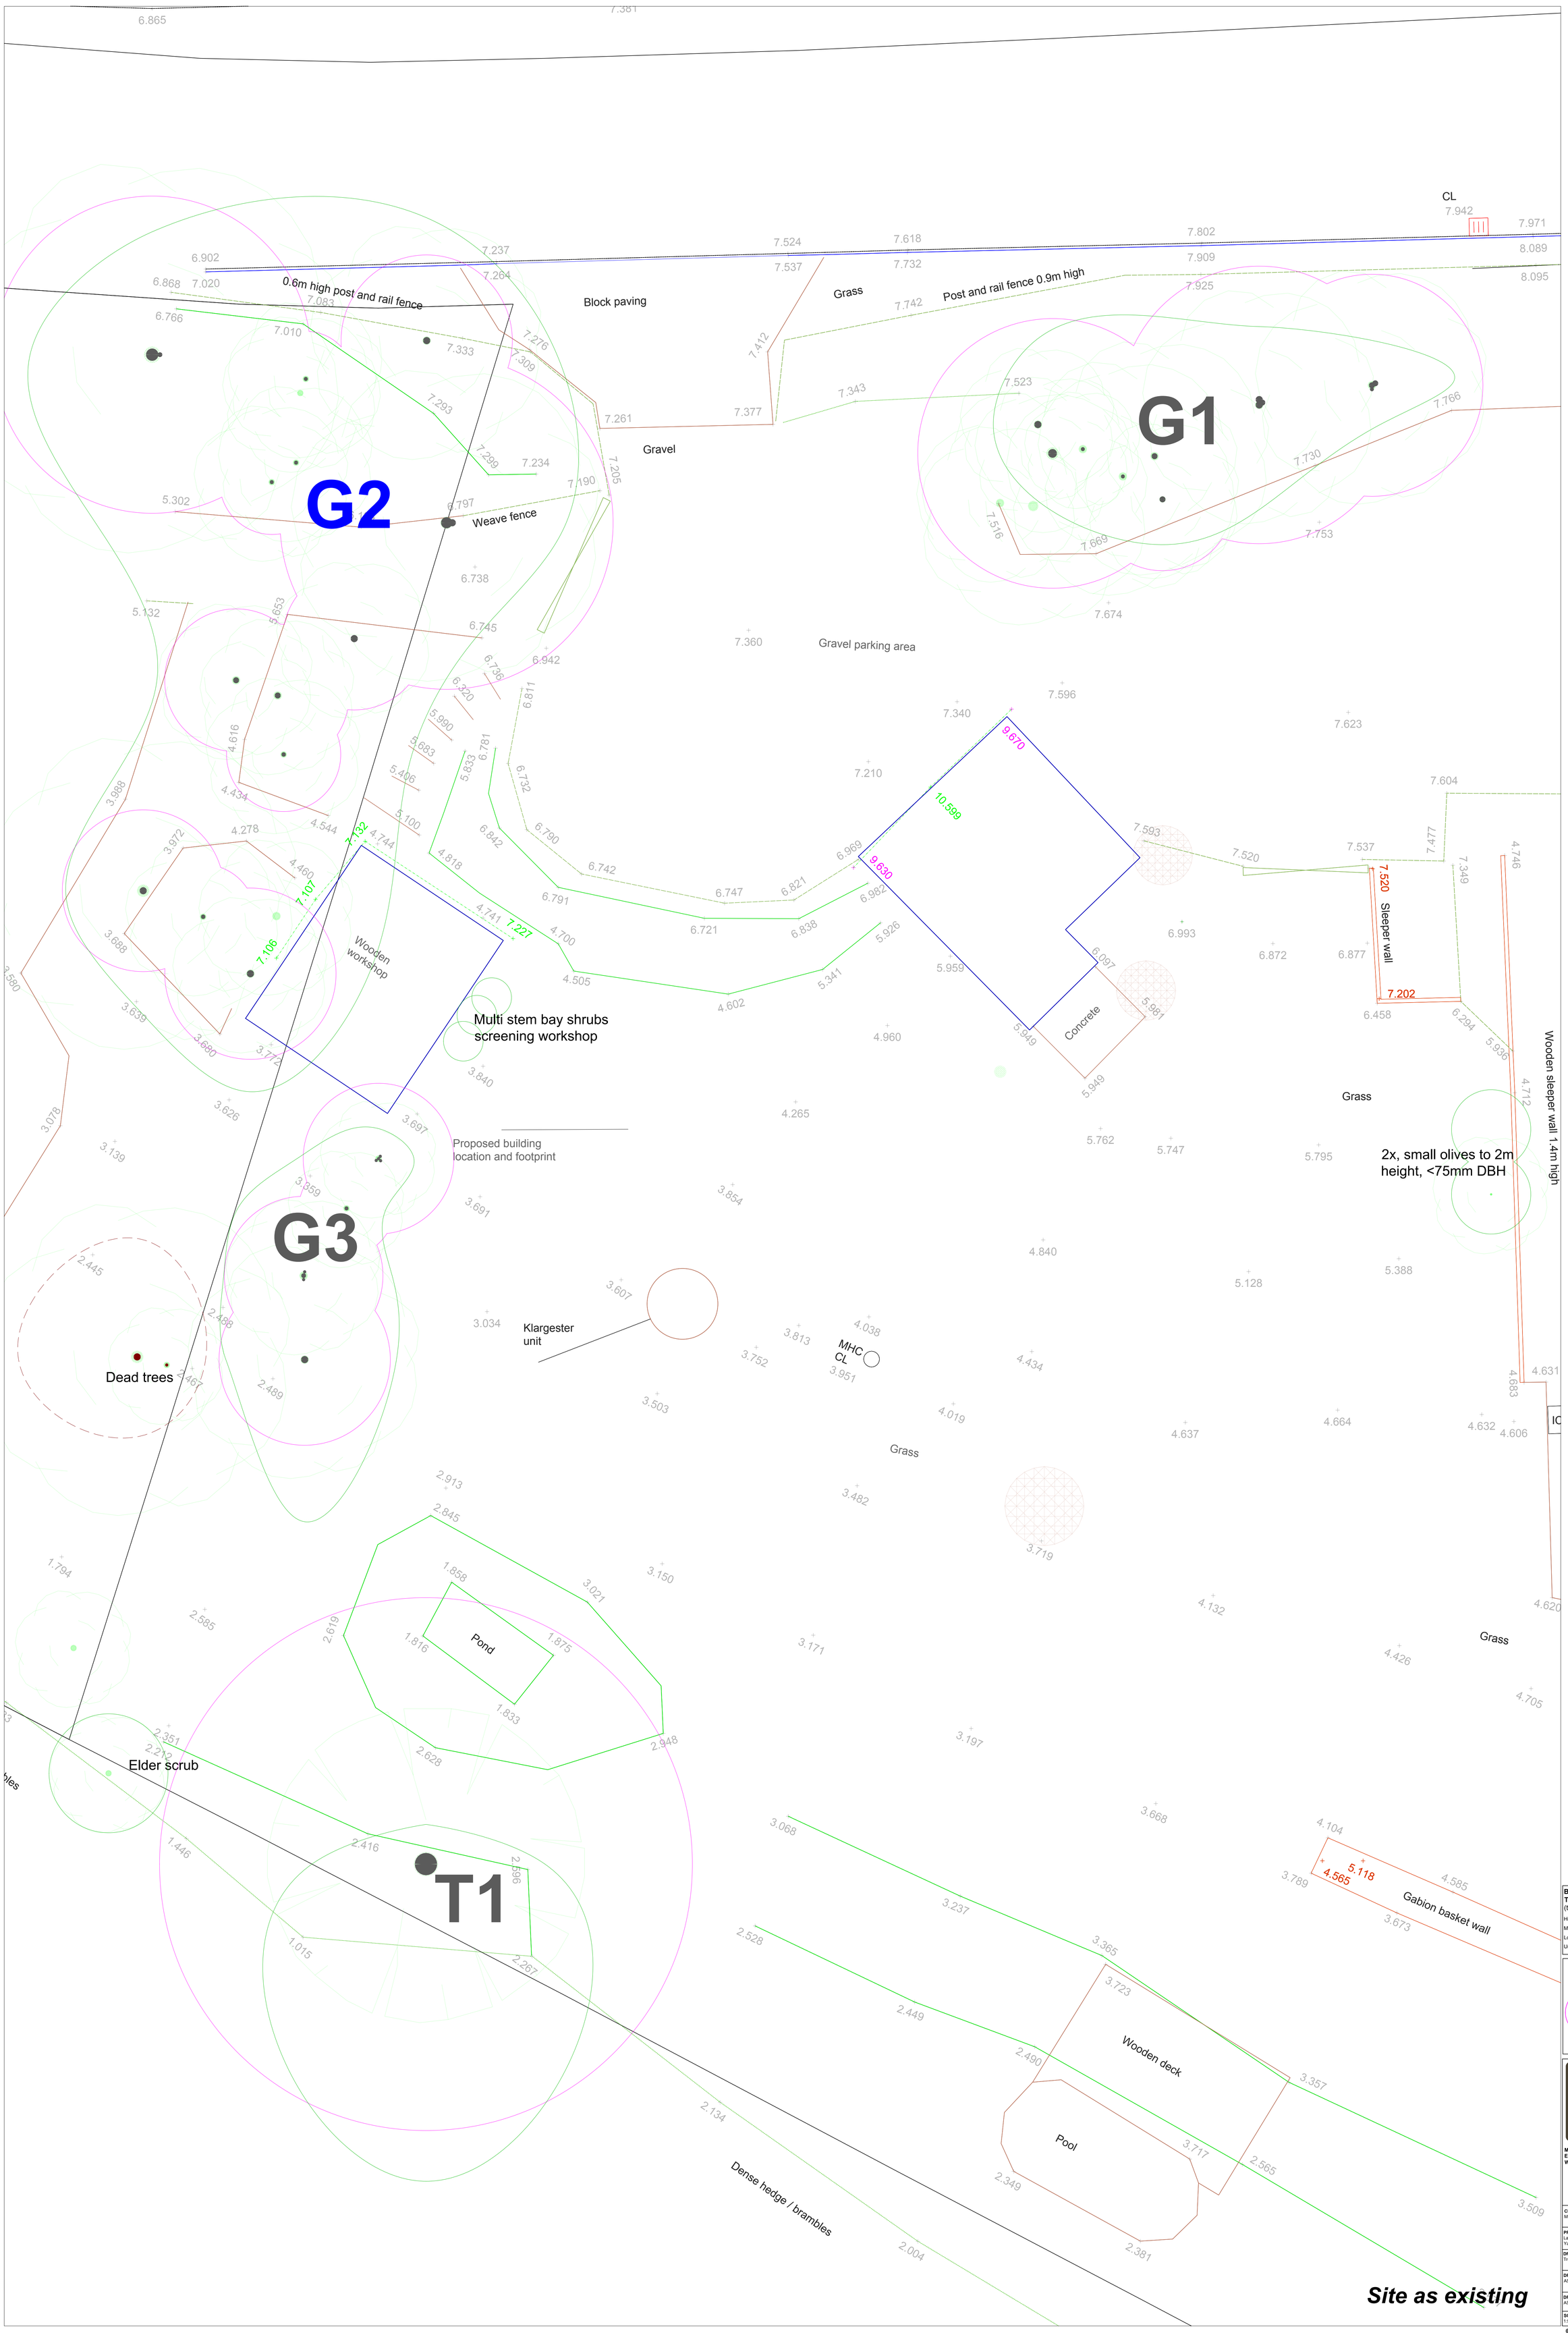

BS 5837:2012
Tree Retention Categories
(tree stems & numbers)

High quality	(A)
Moderate quality	(B)
Low quality	(C)
Unsuitable for Retention	(U)

Tree trunk (BS category)
Canopy spread (surveyed trees)
Trees unsuitable for retention (dashed red)
Root Protection Area

WOODSIDE TREE CONSULTANCY

M: 07867 725238
E: info@woodsidetrees.co.uk
W: www.woodsidetrees.co.uk

CLIENT:
Mr & Mrs Newman

PROJECT:
Land at Windy Ridge, Bouldnor Rd, Yarmouth

DRAWING TITLE:
Tree Survey Plan

DRAWING NO: AS/AN/0623 TSP
REV.

DRAWN BY: AS
DATE: 27.03.2023

SCALE: 1:50 @ A0

© Woodside Tree Consultancy