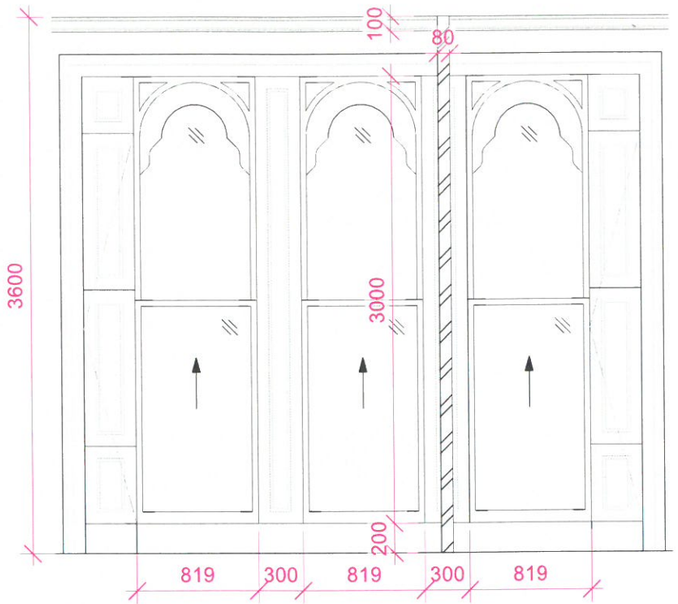

W01 KITCHEN WINDOWS
Scale: 1:40

ULTRA HIGH PERFORMANCE
ACCOYA WOOD TO FRAME, IN
PAINT COAT, LOW SHEEN.
SLIMLITE DOUBLE GLAZING.
IRONMONGERY TO BE IN BRONZE.
APPROPRIATE LOCKING SYSTEM.
SPEC TO BE CONFIRMED.
(ARCHITRAVE / SKIRTING TO BE
DONE BY OTHERS)

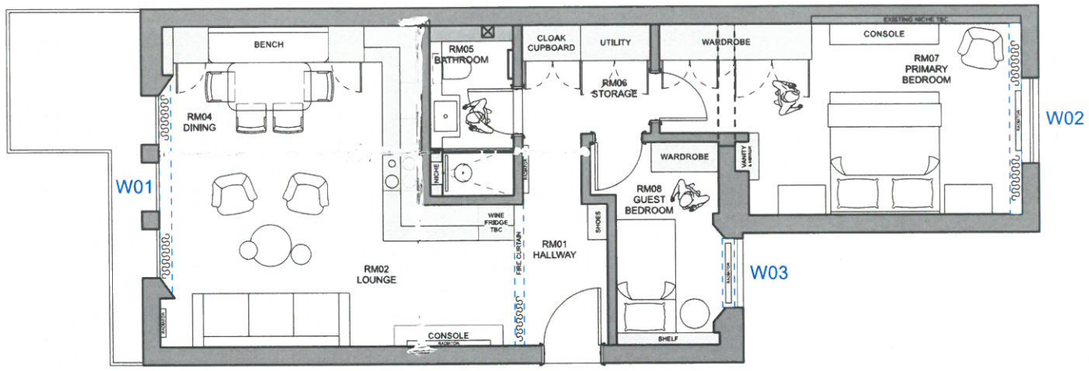

01 PLAN
Scale: 1:100

0 1 2 3 4 5M

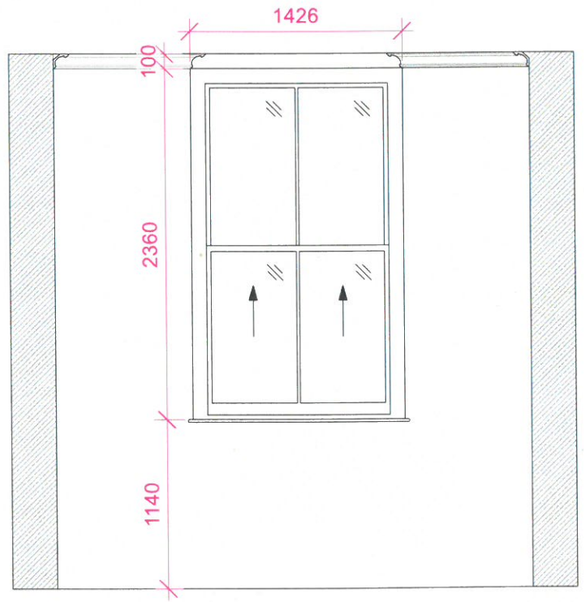

W02 PRIMARY BEDROOM WINDOW
Scale: 1:40

ULTRA HIGH PERFORMANCE
ACCOYA WOOD TO FRAME, IN
PAINT COAT, LOW SHEEN.
SLIMLITE DOUBLE GLAZING.
IRONMONGERY TO BE IN BRONZE.
SPEC TO BE CONFIRMED.
(ARCHITRAVE / SKIRTING TO BE
DONE BY OTHERS)

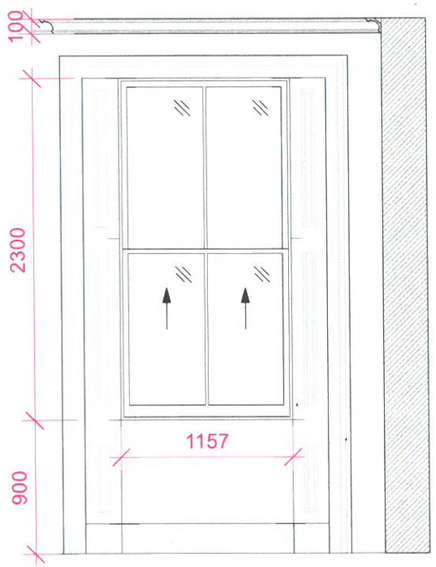

W03 GUEST BEDROOM WINDOW
Scale: 1:40

ULTRA HIGH PERFORMANCE
ACCOYA WOOD TO FRAME, IN
PAINT COAT, LOW SHEEN.
SLIMLITE DOUBLE GLAZING.
IRONMONGERY TO BE IN BRONZE.
SPEC TO BE CONFIRMED.
(ARCHITRAVE / SKIRTING TO BE
DONE BY OTHERS)

0 1 2 3 4 5M

DATE: 20.10.23	DRAWN BY: HD	CHECKED BY: MK	
JOB NO: 61KGS	SCALE: 1:30 @ A3	REVISION	
DRAWING No: ELE_301			
M MAHA KHALIQ DESIGN LONDON			

PROJECT: KENSINGTON GARDENS SQUARE W2

DRAWING TITLE: PROPOSED WINDOW ELEVATIONS

FOR DESIGN INTENT ONLY

KEY
- ALLOWANCE FOR WINDOW TREATMENT / CEILING RECESS
- STRUCTURAL WALL
- FITTED JOINERY BY OTHER SUBCONTRACTORS

Rev	Date	Description	Checked

NOTES
LIKE-FOR-LIKE WINDOWS FOR GRADE 2 LISTED BUILDING.
HIGH PERFORMANCE MATERIALS FOR ENERGY EFFICIENCY & LONGEVITY.
ULTRA-SLIM DOUBLE GLAZING SOLUTION SUITABLE FOR TRADITIONAL SINGLE GLAZE REBATE.
PREMIUM QUALITY FOR A FINE SMOOTH PAINT FINISH.
HIGH SECURITY, SAFETY GLASS & STRONGER LIKE-FOR-LIKE LOCKS.
MINIMAL MAINTENANCE REQUIREMENTS.
INSTALLATION SERVICE REQUIRED.

SPECS TO BE CONFIRMED.

DISCLAIMER

This drawing is to be read in conjunction with drawings, specifications and schedules of MAHA KHALIQ DESIGN and other consultants.

All dimensions in millimetres unless otherwise noted.

DO NOT scale off drawing, use provided dimensions only. If there is any discrepancy between dimensions provided on drawings, specifications, bill of quantities and site, contact MAHA KHALIQ DESIGN immediately.

All dimensions to be checked on site prior to ordering and construction. This drawing is protected under copyright and shall not be reproduced in part or whole without prior expressed permission of MAHA KHALIQ DESIGN.