21/08/2023 12:50:34

Rev	Description	Date

CODE — Client Number

STATUS — PURPOSE OF ISSUE

Richard Every Architect Ltd.

Architecture & Project Management
Chetwynde
Liverpool Road
Sollom
PR4 6HP
Tel: 01772 811137 Mob: 07590850521
e-mail: richard@re-architect.co.uk

Richard Every Architect Ltd Registered in England and Wales
Company No. 6824976

PROJECT
New Sports Pavilion- The Rookery.
Four Changing Rooms

TITLE
Proposed Site Plan

CLIENT
Southport Holy Trinity Recreation Ground

DRAWN BY	CHECKED BY	DATE
GRE	GRE	11/07/18

SCALE (@ A1)	PROJECT NUMBER	REV
1 : 500	9059.001	

DRAWING NUMBER
P 10

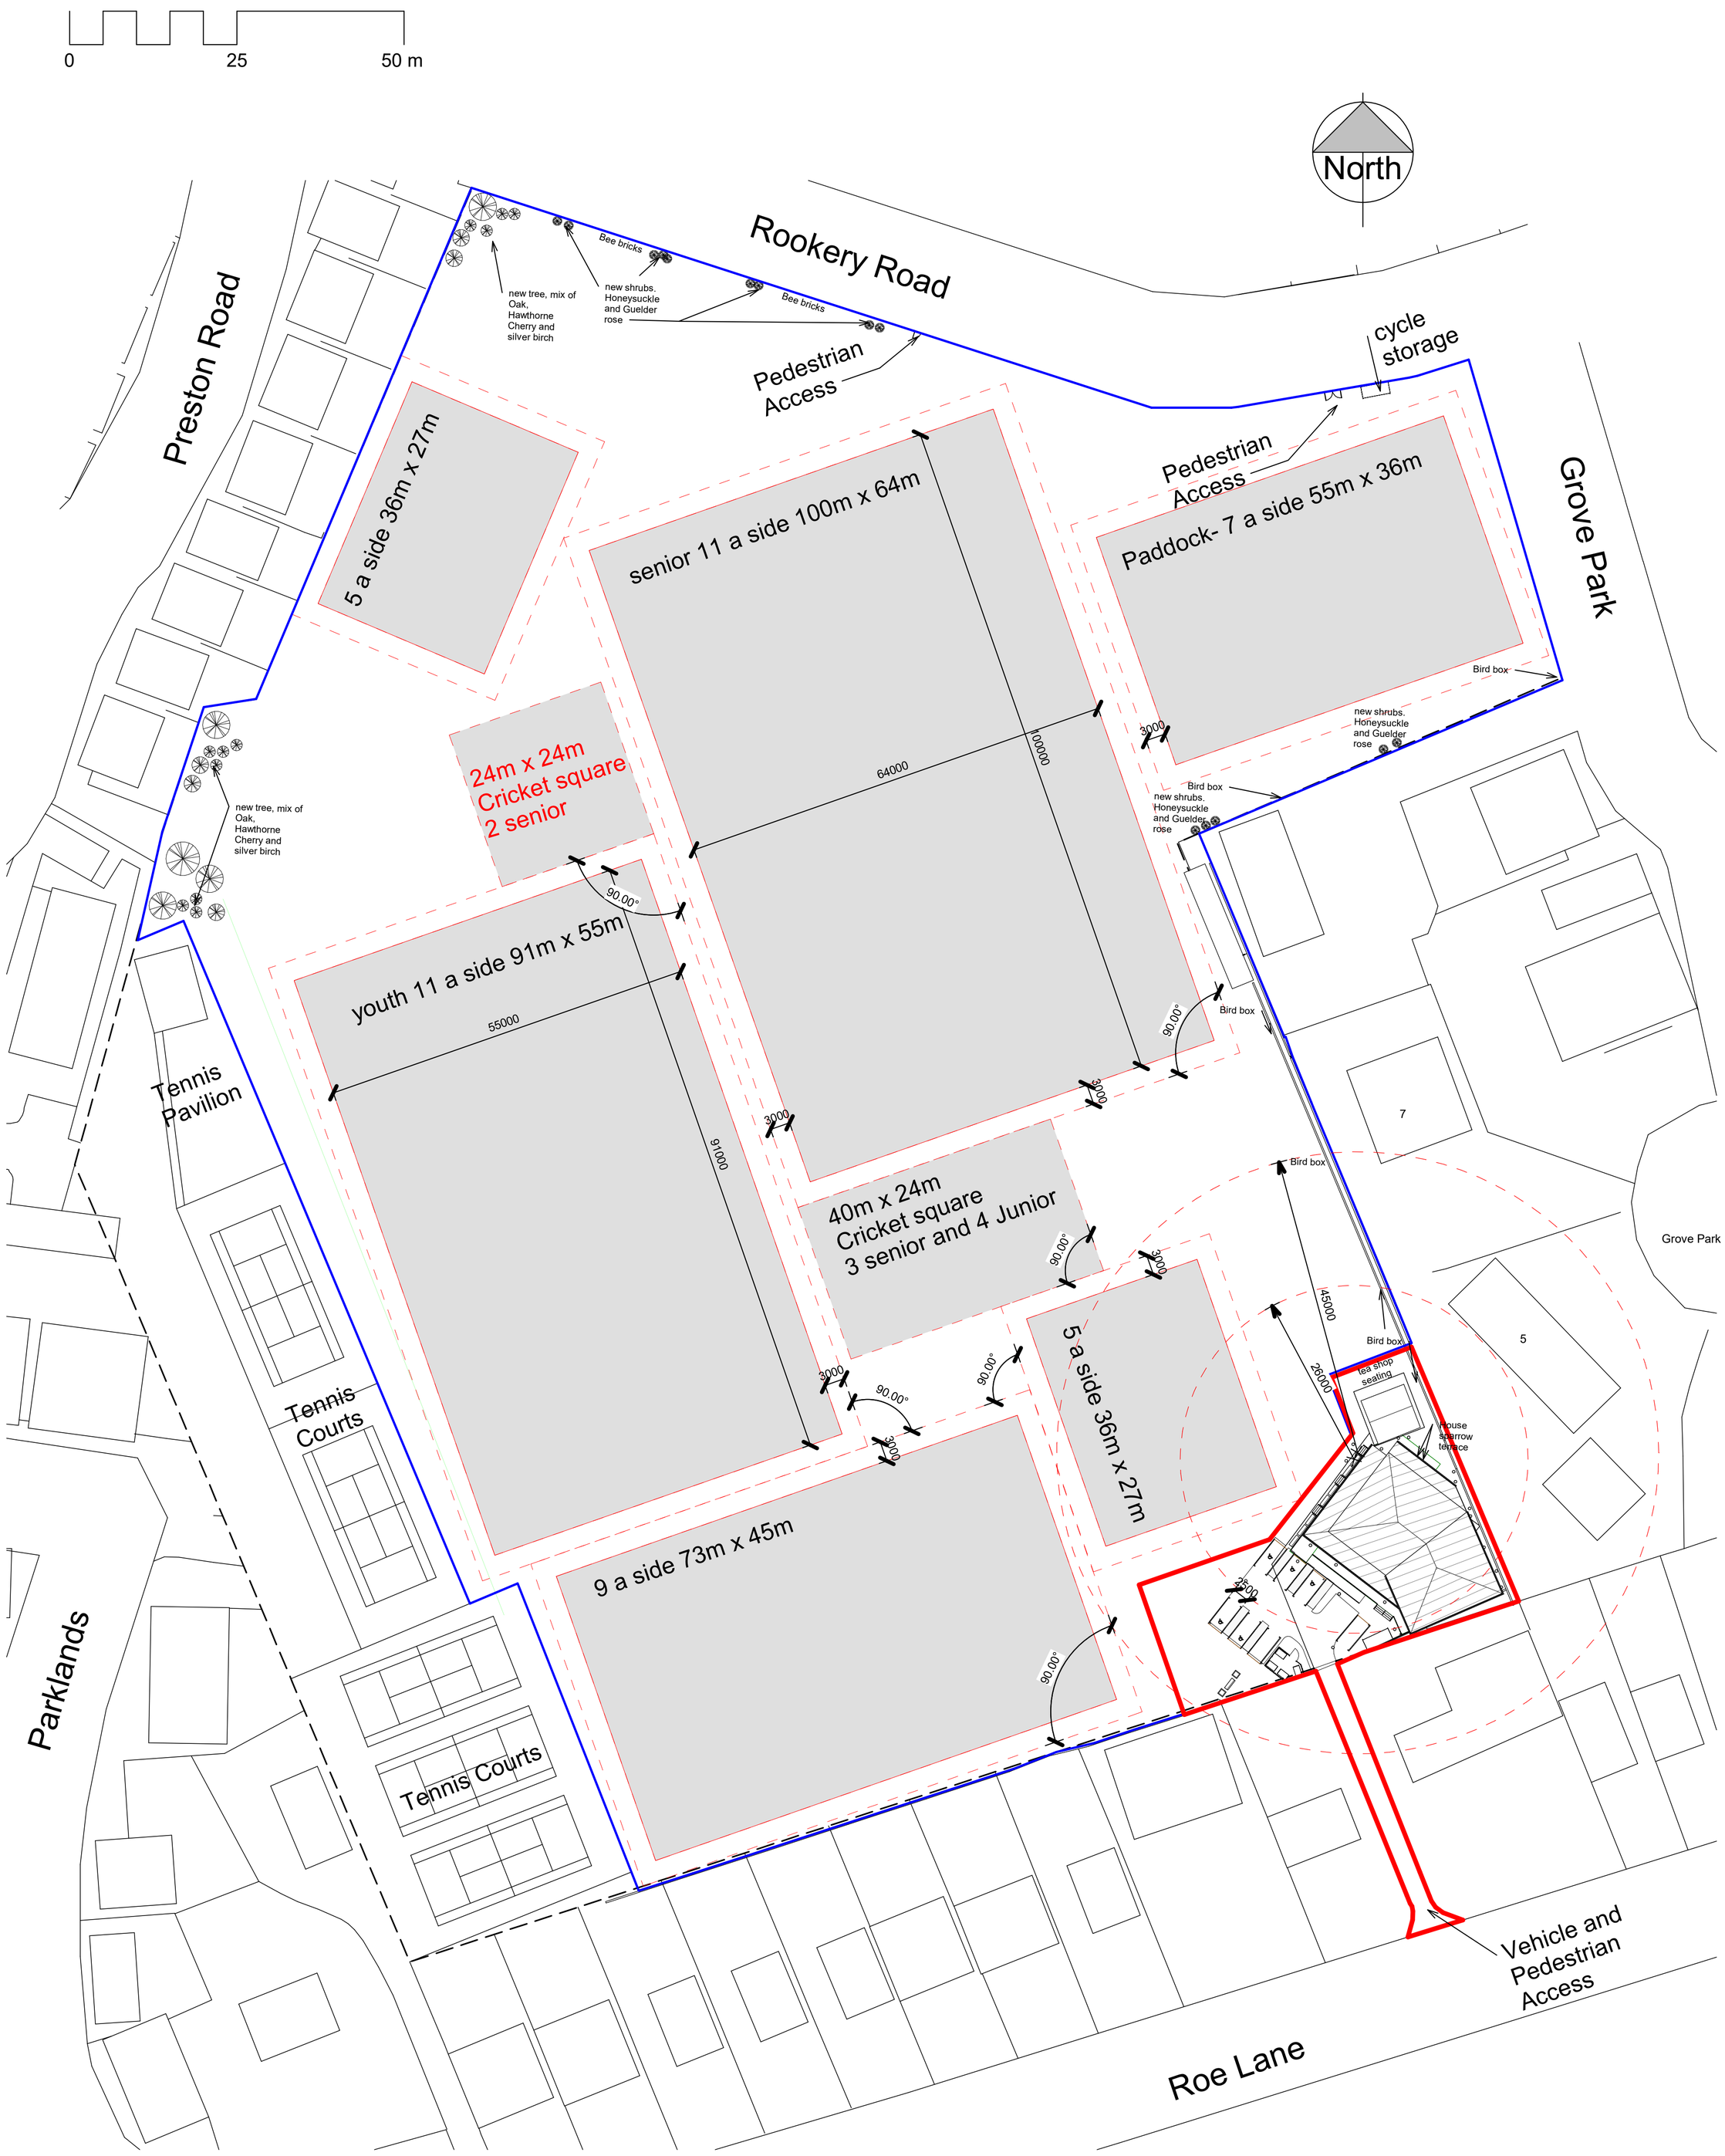

2 site
1 : 500