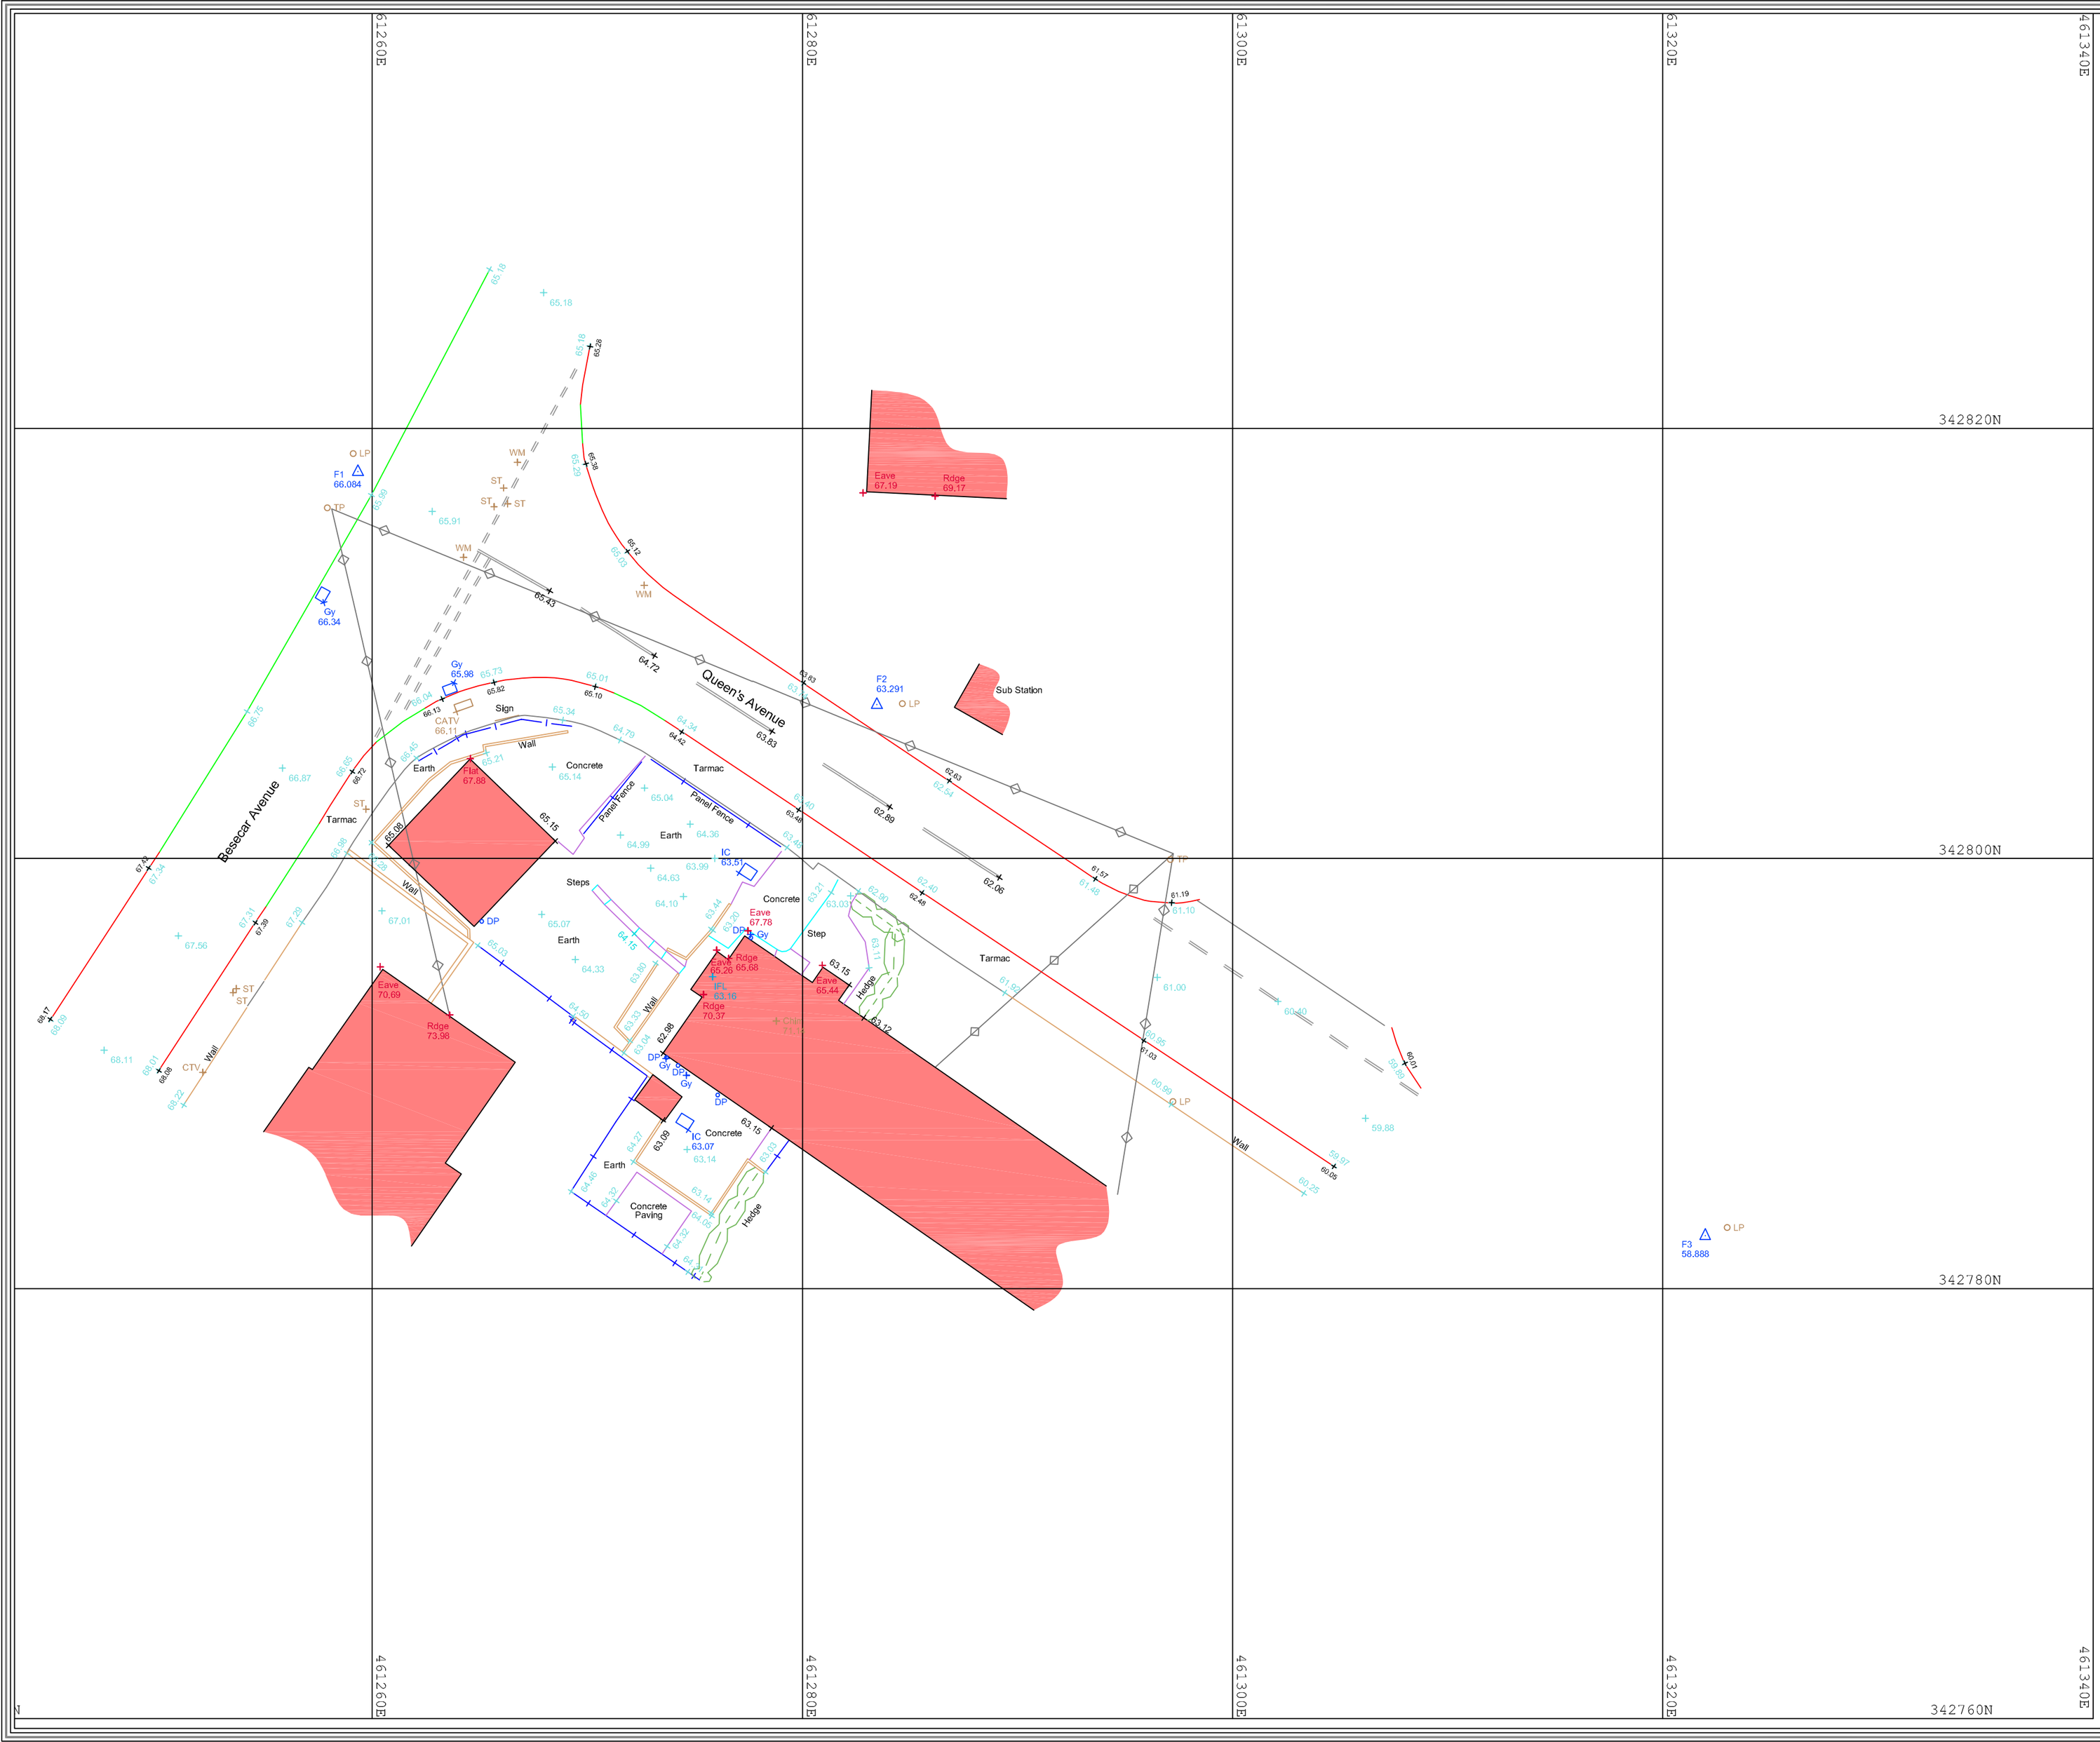

N

Site Notes:

Survey Legend:

Station	Easting (m)	Northing (m)	Level (m)
F1	461259.332	342817.980	66.084
F2	461283.455	342807.147	63.291
F3	461321.967	342782.446	58.888

Rev:	Date:	Description:	Surveyed:	Quality Ref:

FOSSE SURVEYING

Fosse Surveying Limited
The Old Vicarage, Market St, Castle Donington, DE74 2JB
Tel: 0118 2325180
Mobile: 07540 147244
Email: mail@fossesurveying.co.uk Website: www.fossesurveying.co.uk

Client: Mr and Mrs Rama

Project: 67 Queens Avenue, Gedling, Nottingham, NG4 4DW

Title: Topographical Survey

Surveyed: DD | Date: 06/12/2022

Quality Ref: 1990 | Scale: 1:200@A2

Level Datum: OS GNSS | Grid: OS GNSS

Job No. 1990 | Rev.

Comments:
The survey has been orientated to the Ordnance Survey (OS) National Grid (OSGB36) via a GPS and the OS active network.
No Scale factor has been applied to the survey therefore the coordinates shown are arbitrary and not true OS which has a scale factor applied.
Trees are positioned accurately unless stated, Boles & Canopys are indicative unless otherwise stated where possible.
Some services may have been omitted due to dense vegetation, parked vehicles or site access issues.
All critical dimensions to be verified on site before design - construction takes place. All dimensions shown are in meters.
No liability will be taken for this drawing if passed onto a third party without written permission of Fosse Surveying.