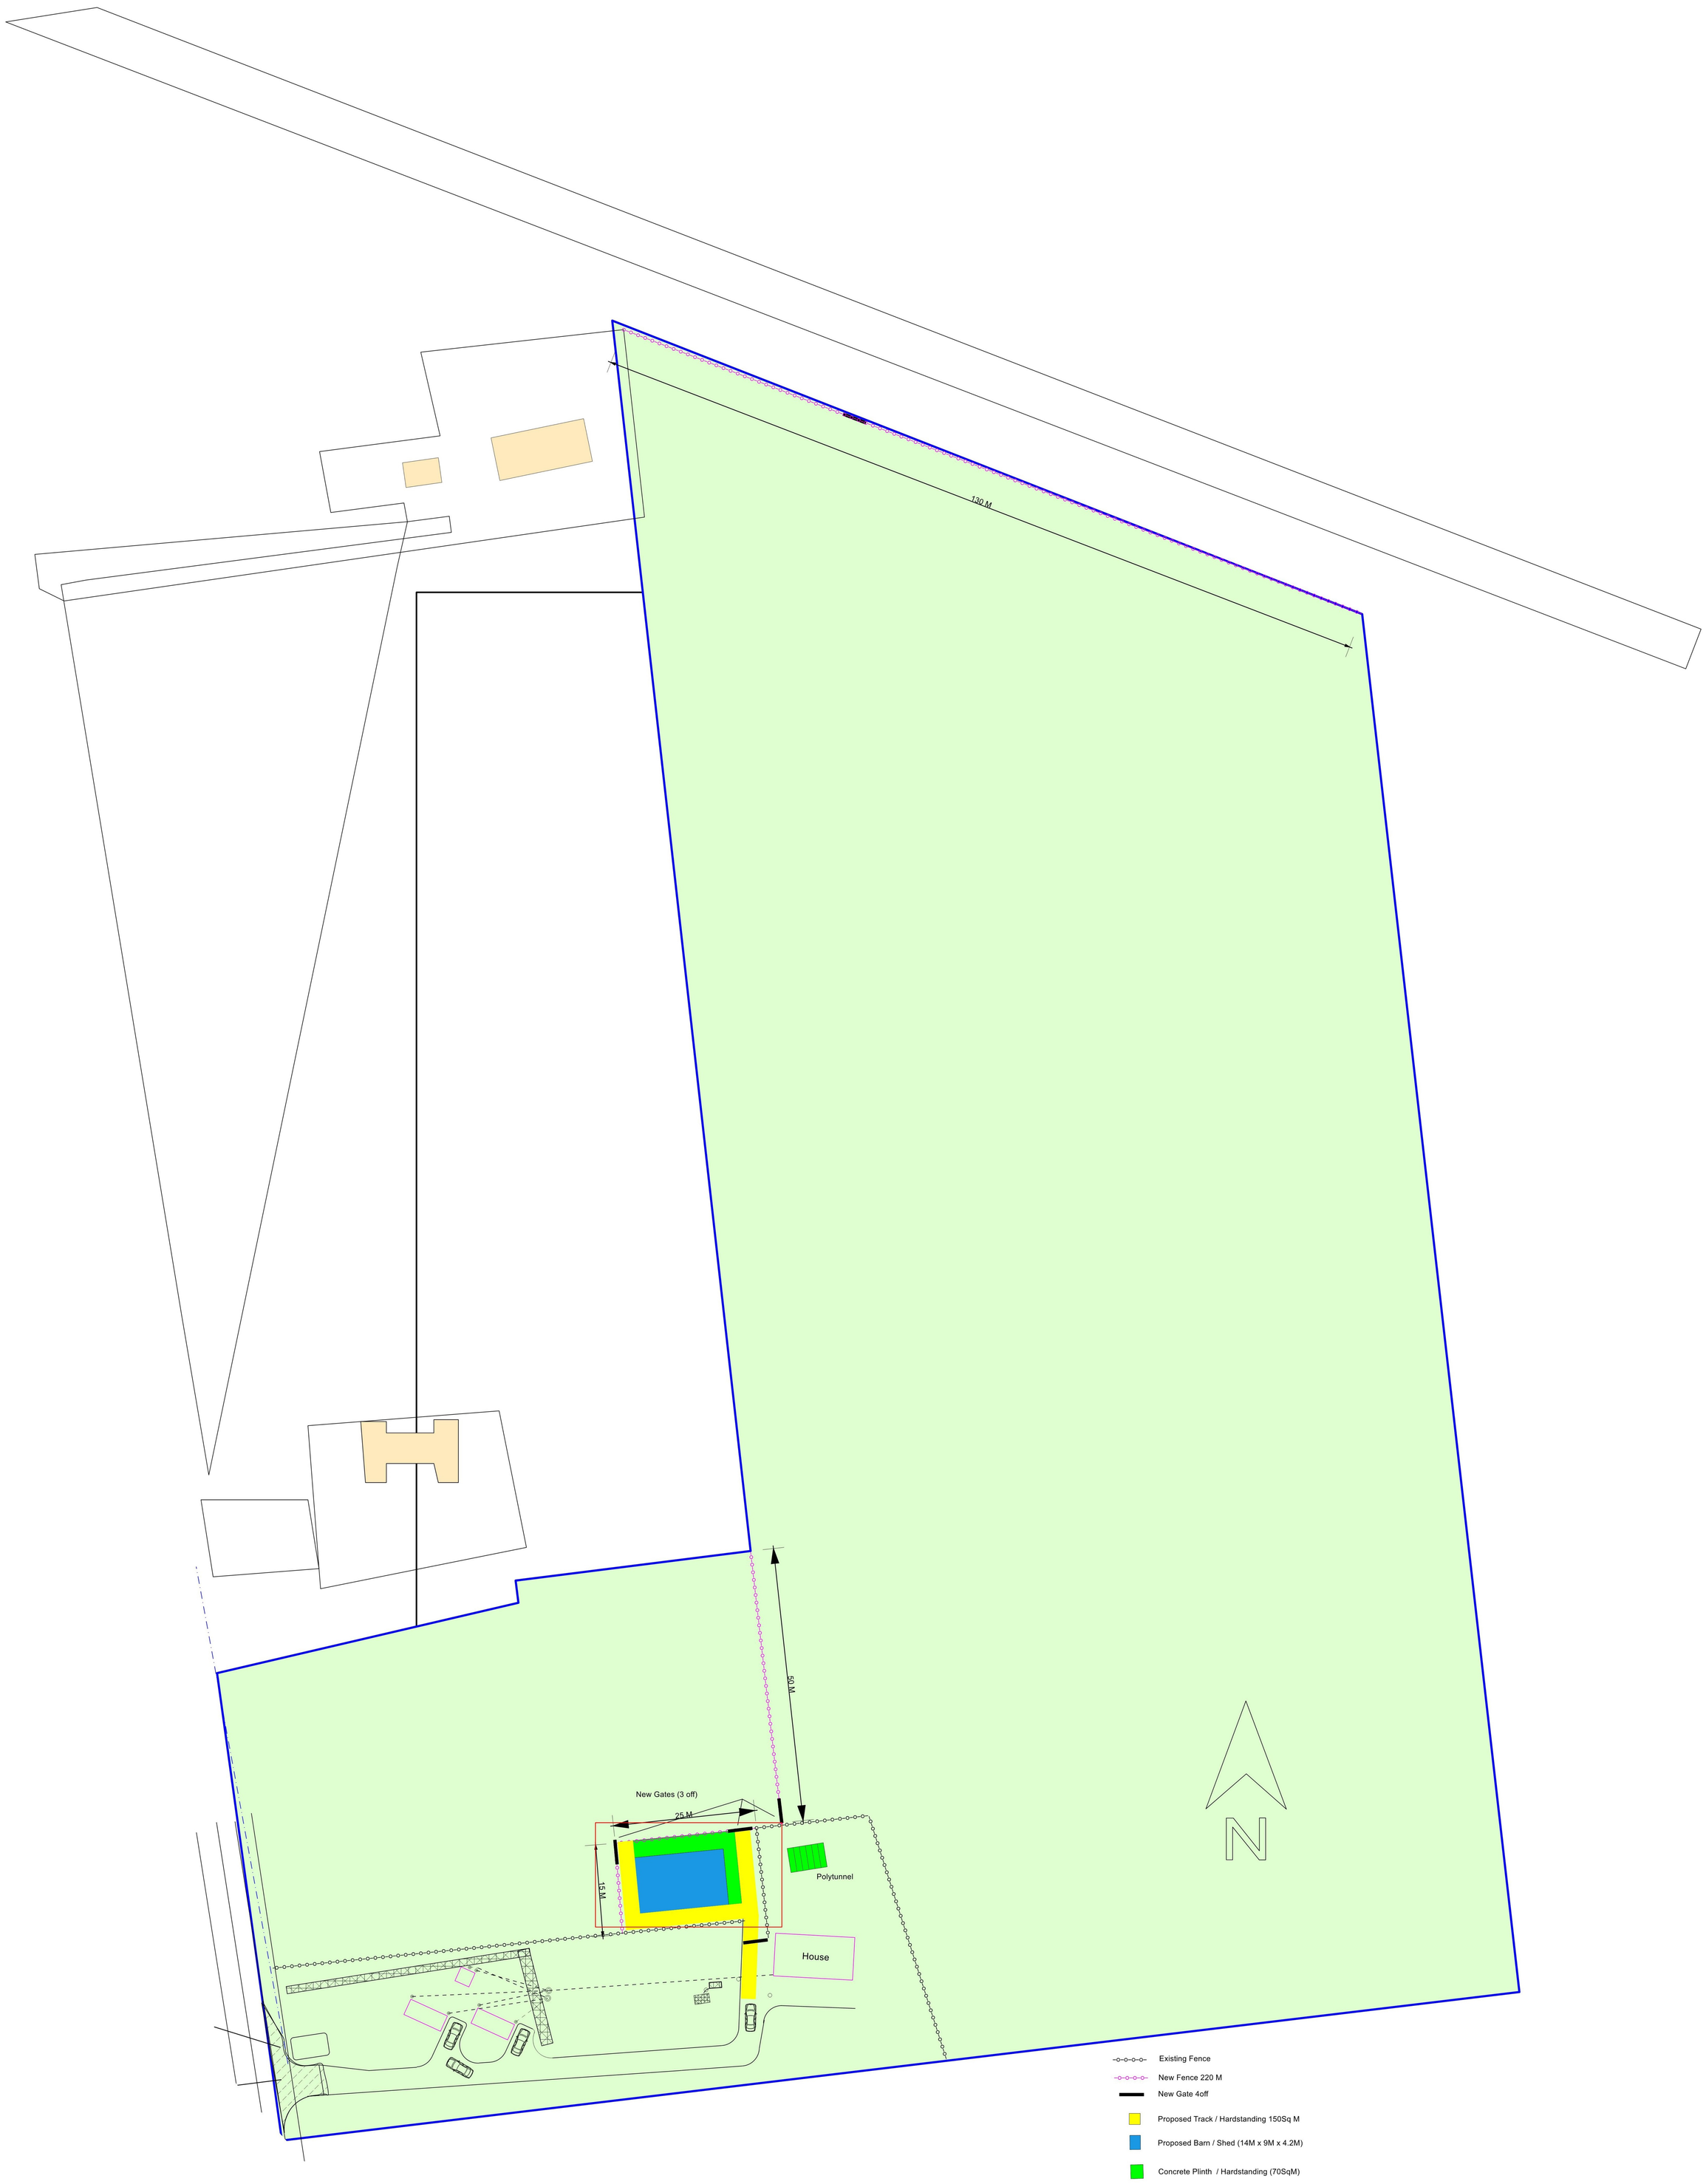

0M 10M 20M 30M

Scale In Meters

Drawing title:
Barn, Windy Roost

Client:
Mr & Mrs Jenkins

Scale: 1:500

Dwg. no. BSP_PJ01

Date created: 08/01/24