Title : C:\SURVEYS\23.09.18\S2467
Subject : BROADMAYNE CLEELANDS DRIVE CHELTENHAM
Comment : created using LSS v10.01.24
Comment : created on 2023.09.19 09:56
Comment : units of survey are metres

EXISTING SITE LAYOUT AND LEVELS - 1:100 @ A1

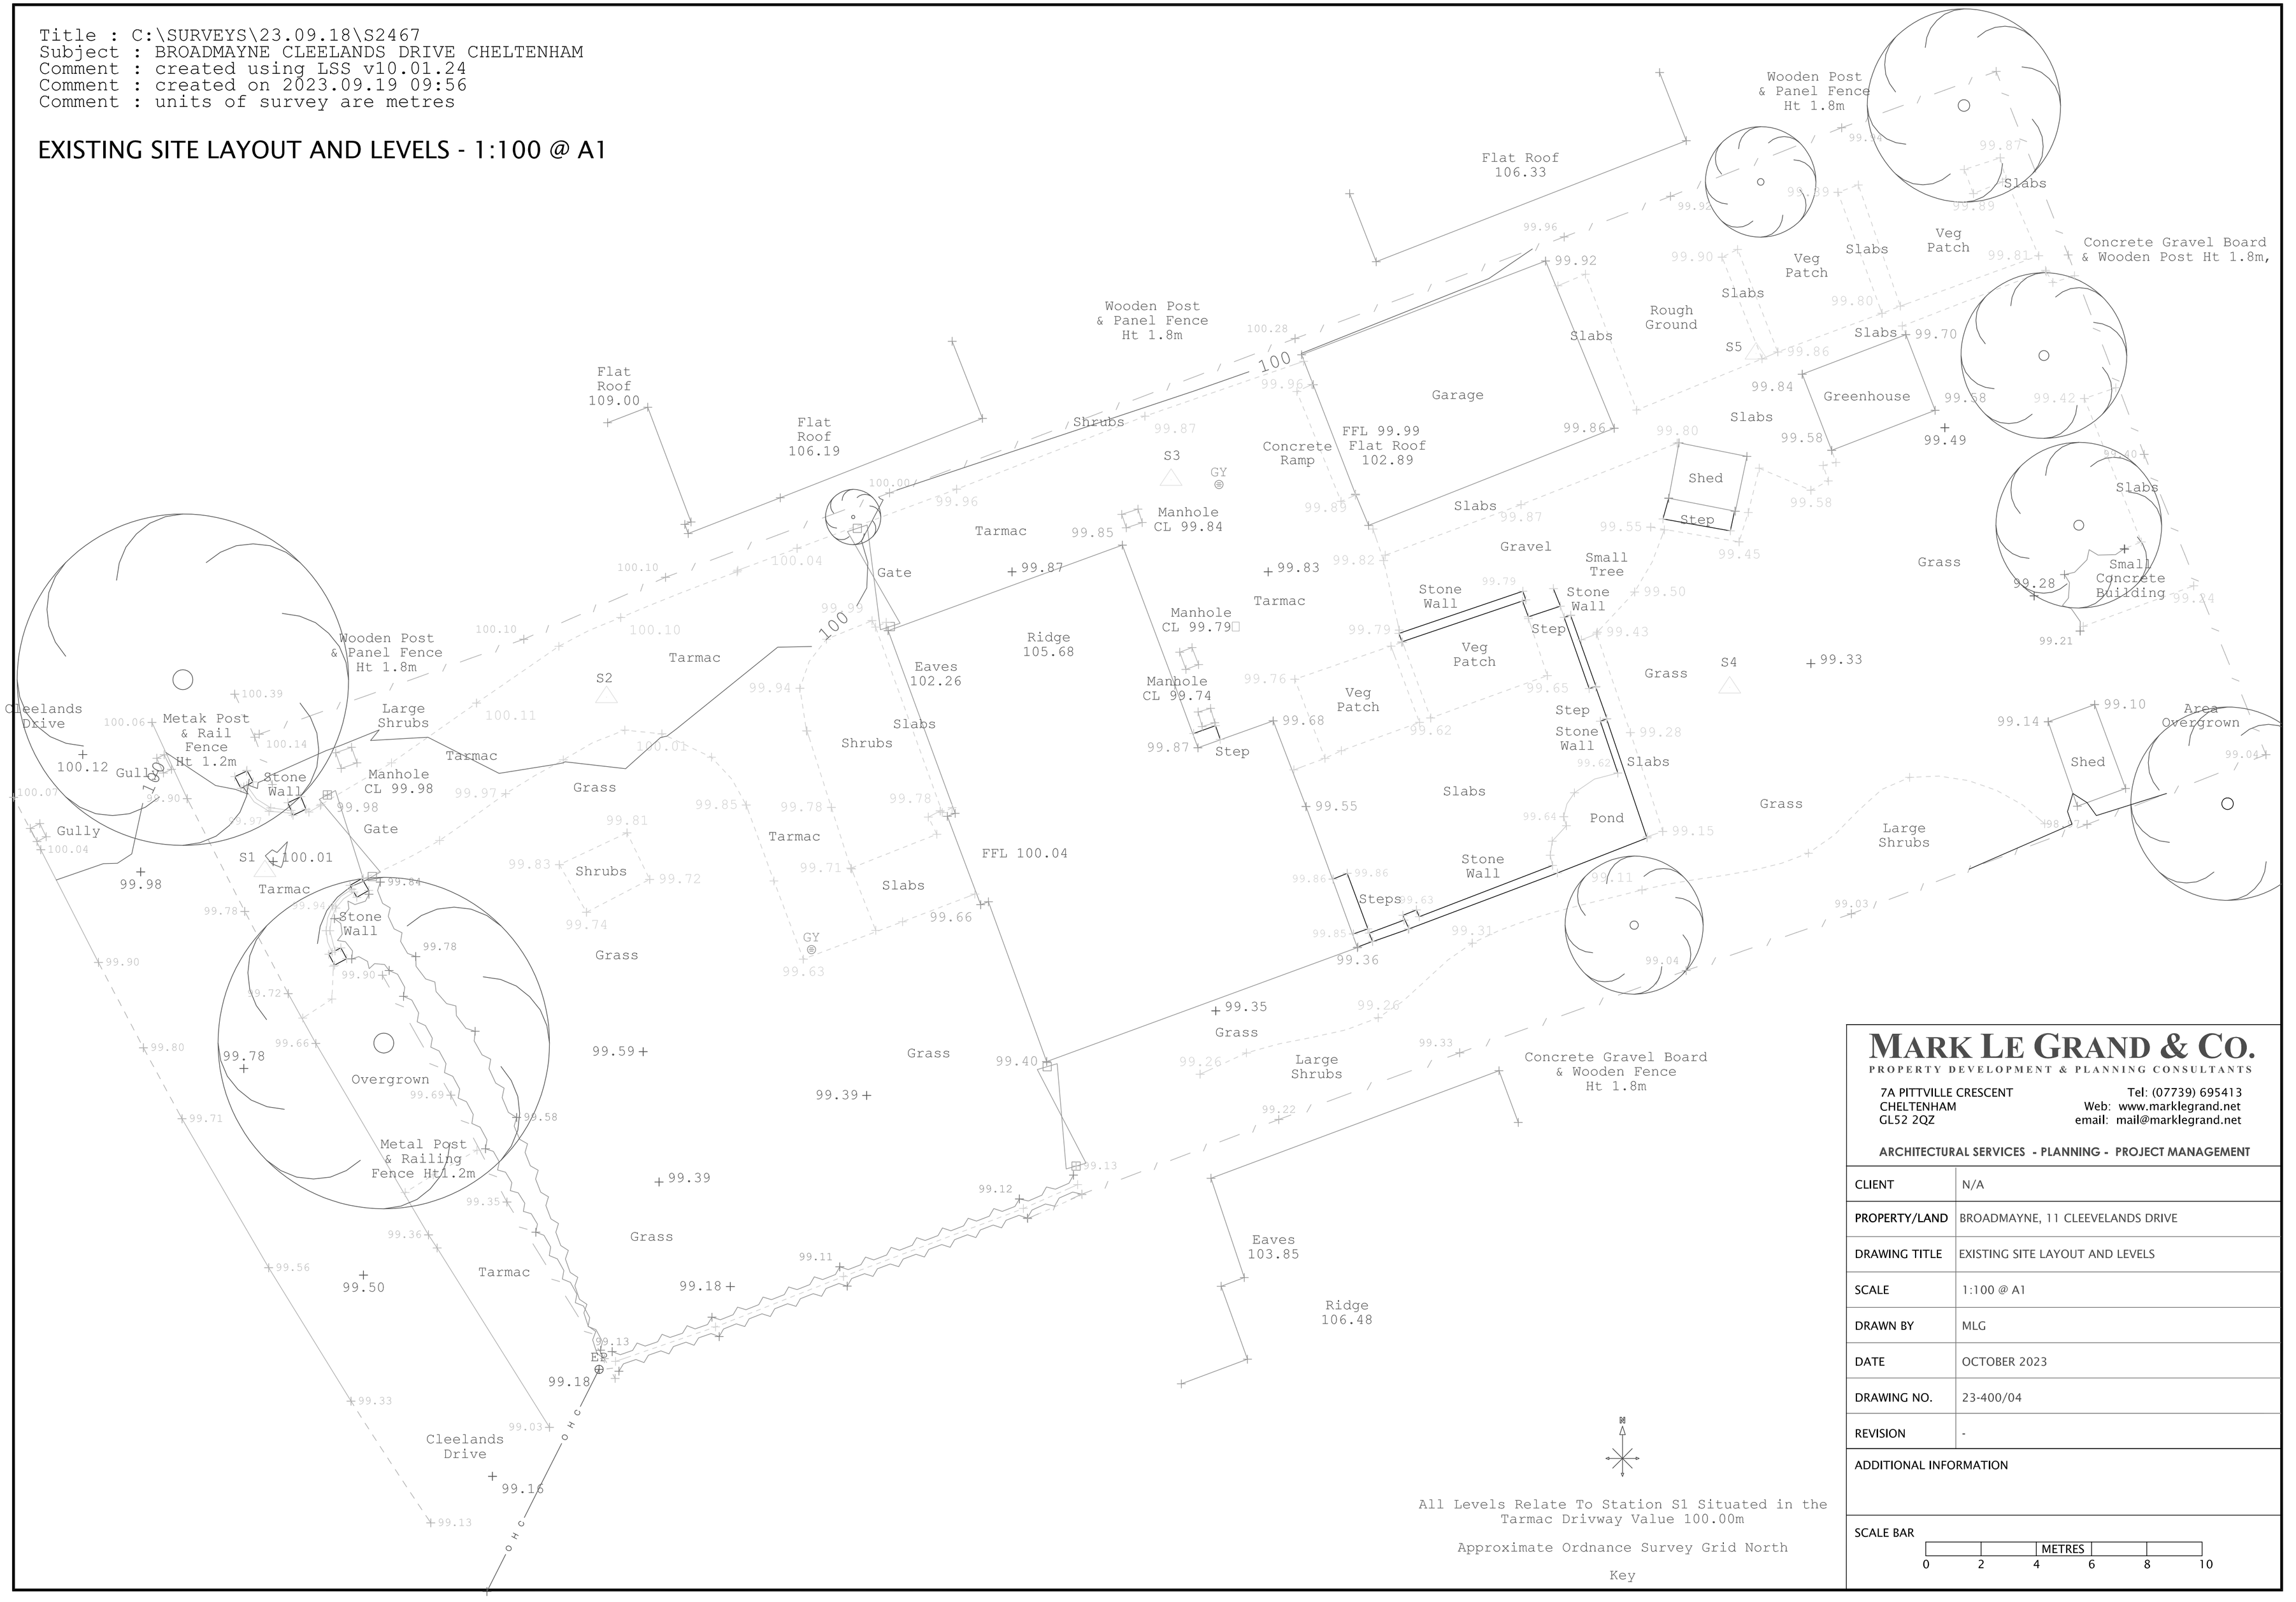

MARK LE GRAND & CO.
PROPERTY DEVELOPMENT & PLANNING CONSULTANTS

7A PITTVILLE CRESCENT
CHELTENHAM
GL52 2QZ

Tel: (07739) 695413
Web: www.marklegrand.net
email: mail@marklegrand.net

ARCHITECTURAL SERVICES - PLANNING - PROJECT MANAGEMENT

CLIENT	N/A
PROPERTY/LAND	BROADMAYNE, 11 CLEEVELANDS DRIVE
DRAWING TITLE	EXISTING SITE LAYOUT AND LEVELS
SCALE	1:100 @ A1
DRAWN BY	MLG
DATE	OCTOBER 2023
DRAWING NO.	23-400/04
REVISION	-
ADDITIONAL INFORMATION	

SCALE BAR
METRES
0 2 4 6 8 10