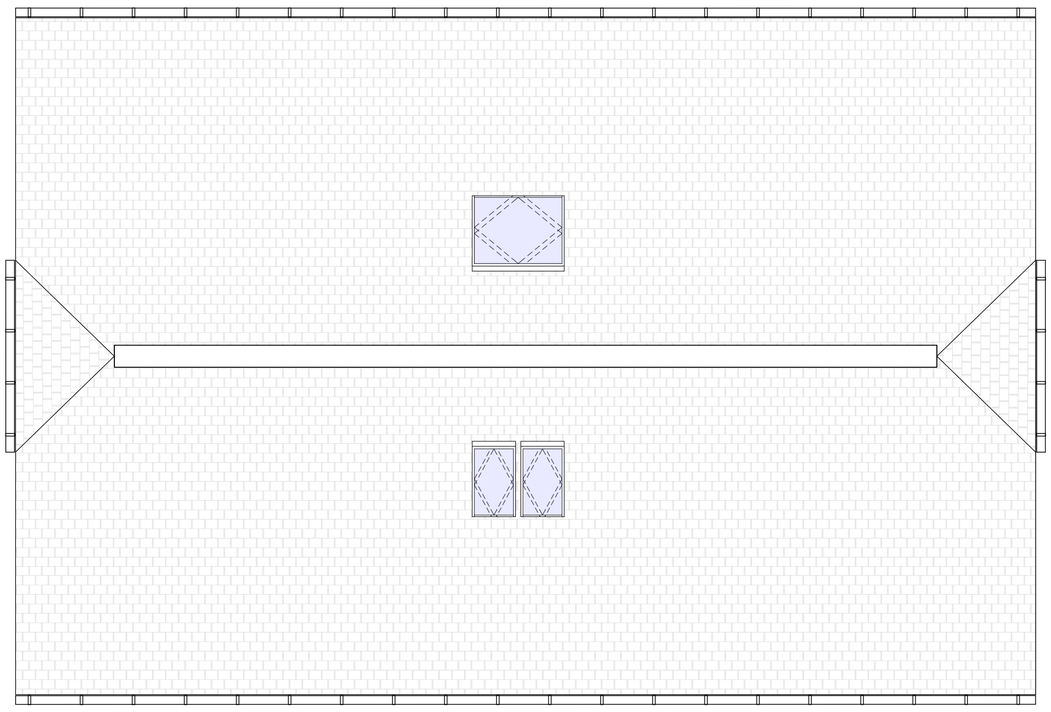

Roof Plan 1:50

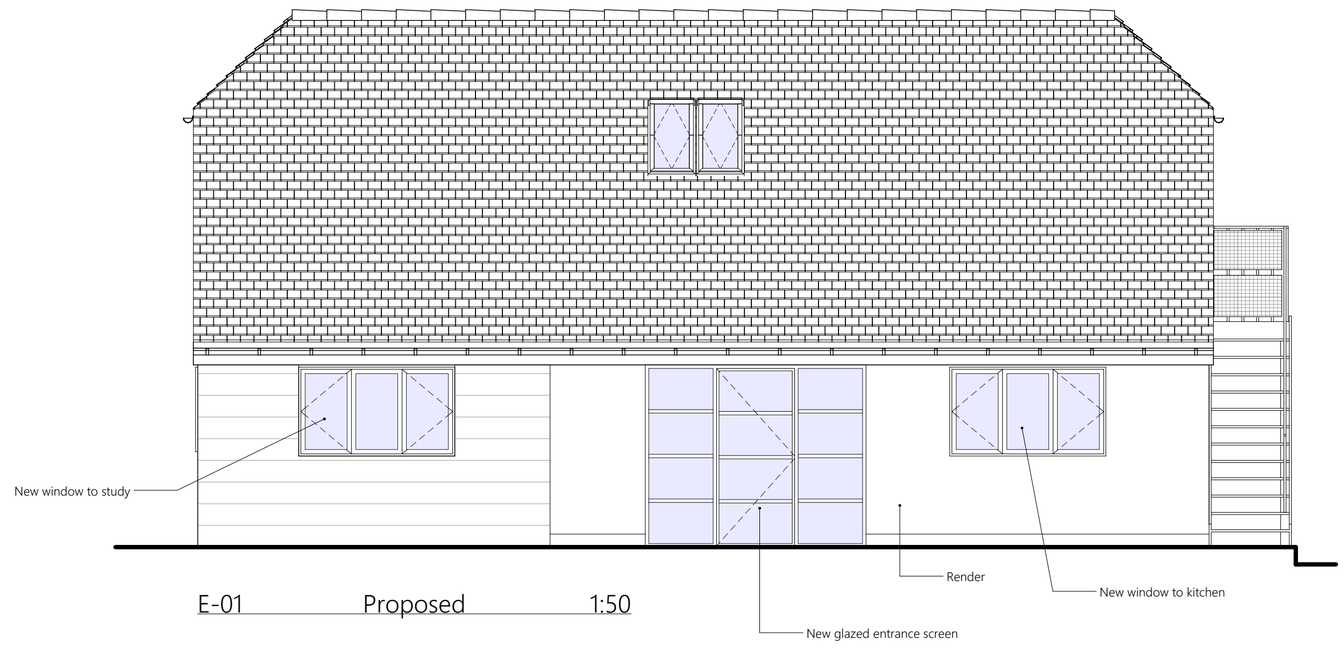

E-01 Proposed 1:50

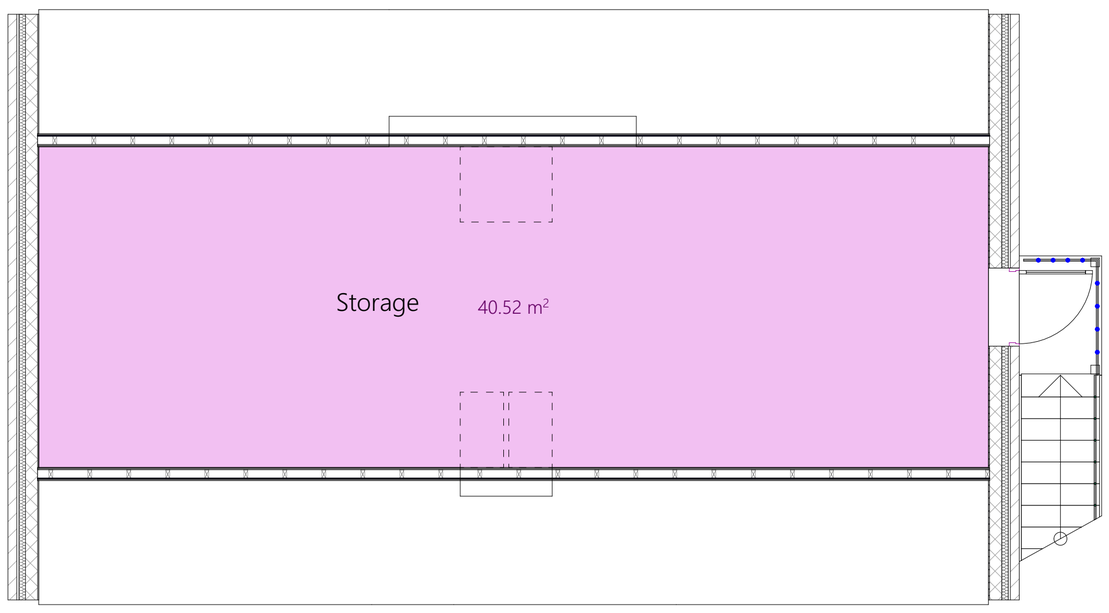

First FloorPlan - Existing 1:50

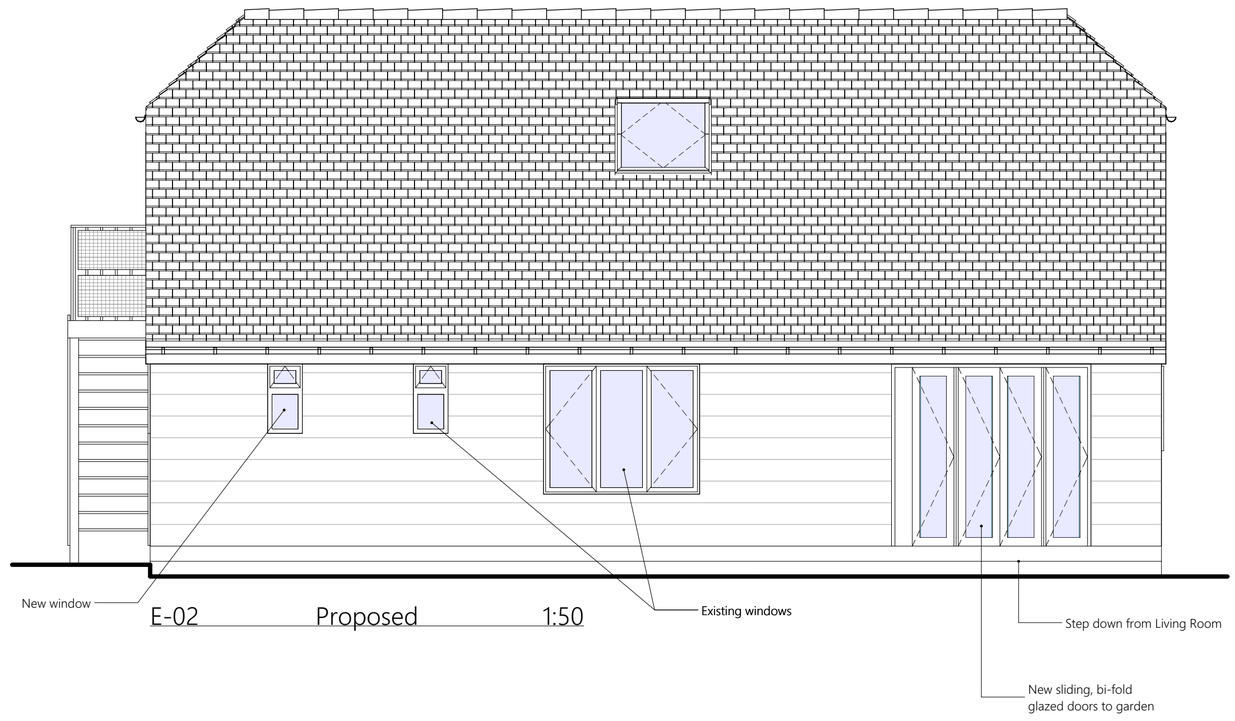

E-02 Proposed 1:50

Ground Floor Plan - Proposed 1:50

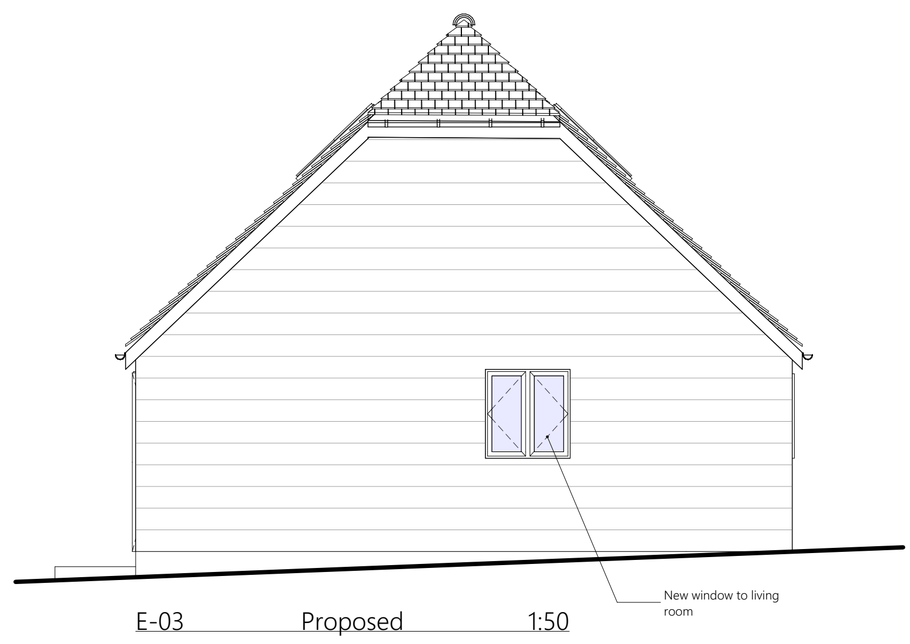

E-03 Proposed 1:50

E-04 Proposed 1:50

0 1 2 3 4 5

Drawing Numbers

SK Sketch Scheme
P Planning
A-0 General
A-1 Plans
A-2 Elevations
A-3 Sections
A-4 Large scale
A-5 Details
A-6 Schedules
A-7 Interior design

Drawing Status

Comment
Information
Sketch
Planning
Tender
Building Regulations
Construction
As Built

- This drawing must not be used for construction or installation purposes unless stated.
- Do not scale from this drawing except for planning and building regulations.
- All dimensions must be verified on site and confirmed in writing by the CA (or the Party responsible for coordination of the documents) before completing shop drawings and setting out the work, notwithstanding that a Drawing is issued for Construction.
- All setting out dimensions, grid lines, eastings, northings and levels are to be verified and confirmed in writing by the CA (or the Party responsible for coordination of the documents) before construction, notwithstanding that a Drawing is issued for Construction.

Rev.	ChID	Description	Date

Client

Mr & Mrs Walbridge

Job Title

The Annex
Fermoy
Odiham
Hook
RG29 1HS

majic
architectural & interior design

Drawing Title

Plans & Elevations as Proposed

Drawing Status
PLANNING

Architect N/A
Technician MC
Original Size A1
Date Dec 2023

Drawing Number
WAL - 001 - A-302

Revision

P:\DOCUMENTS\Matthew\WORK\Private Work\Fermoy_Lewis & Mariam\Fermoy Annex.pln