Internal Signage

NOT TO SCALE

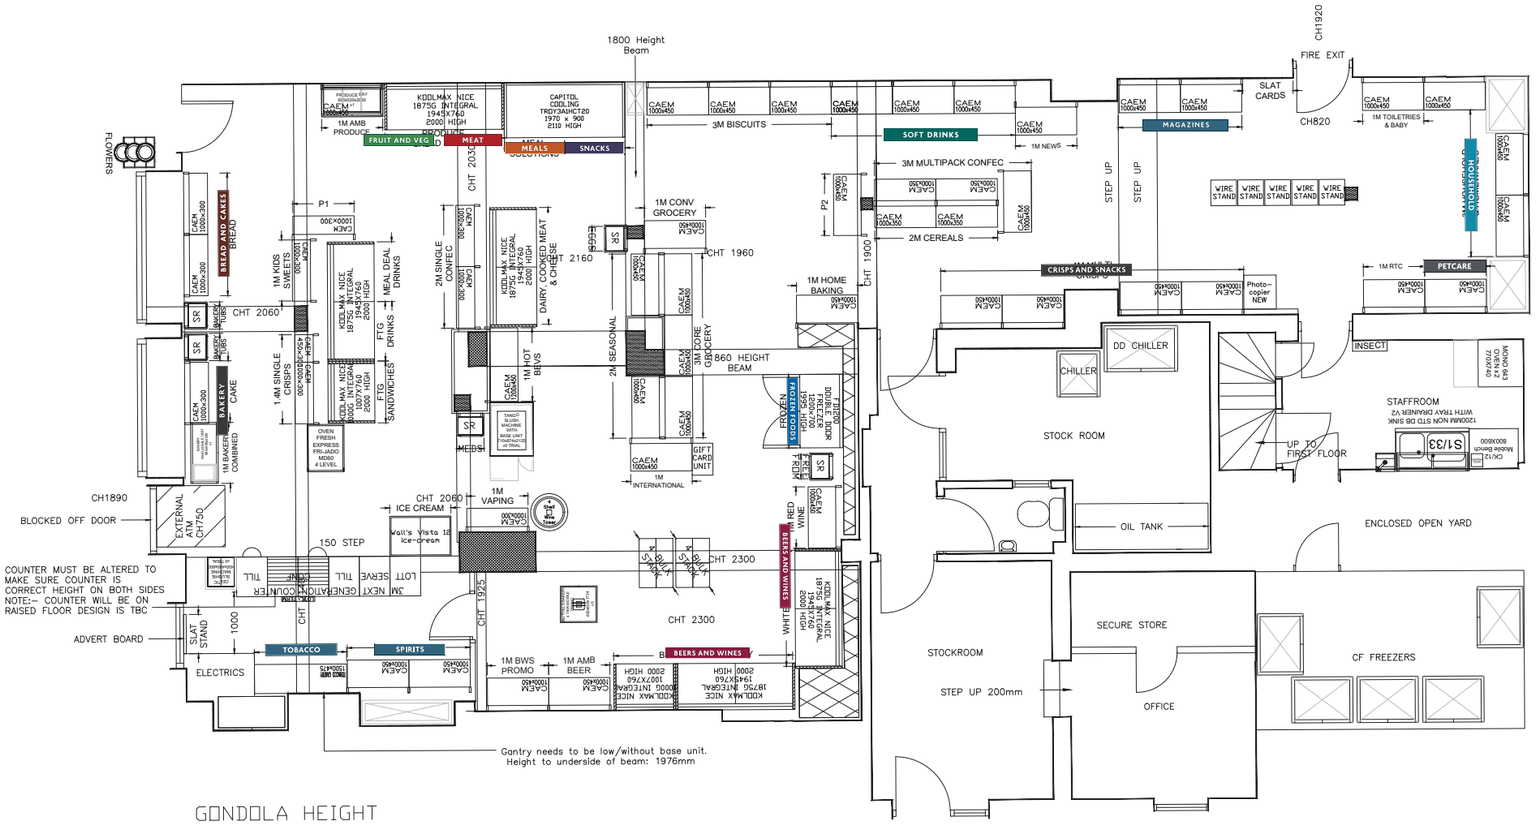

GONDOLA HEIGHT
EXISTING - 1550MM

PROPOSED - 1550MM - VARIED CEILING HEIGHT

Drawing Revision: A

No.	30289v01	**Client**	Morrisons Daily	**Created**	15-08-23	**Typeface**	Morrisons Agenda (Various)
Issue	02 - 15-08-23	**Project**	Mildenhall Market Place	**Designer**	MD	**Colours**	RAL 6005 · RAL 1003 · PMS 186c · White
Page	06 of 12	**Location**	IP28 7EF	**Approved**	S Baines	**Decoration**	

This scheme is a visual representation of our signage proposal. Sizes, colours and physical attributes of the actual signage may vary due to the limitations of the manufacturing process.
This document is the property of Omega Signs Ltd. and must not be passed on to third parties without prior consent. Any unauthorised use of this document will result in a design fee being charged.
Copyright © Omega Signs 2023.

Omega Signs Limited
Newmarket Approach, Leeds, LS9 0RJ
T: 0113 240 3000 F: 0113 249 2228
E: info@omega-signs.co.uk
www.omega-signs.co.uk

OmegaSigns®
the sign of excellence