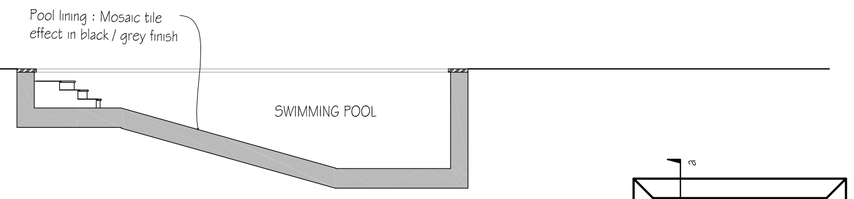

POOL SECTION aa 1:100

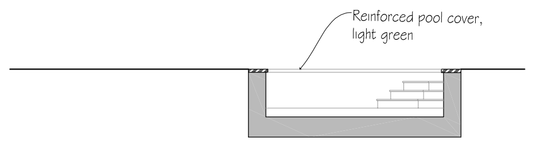

POOL SECTION bb 1:100

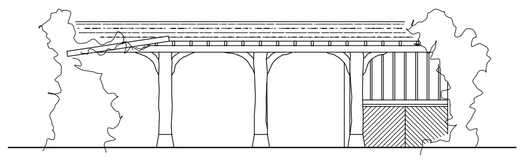

PLANT ROOM SOUTH ELEVATION 1:100

POOL PLAN 1:100

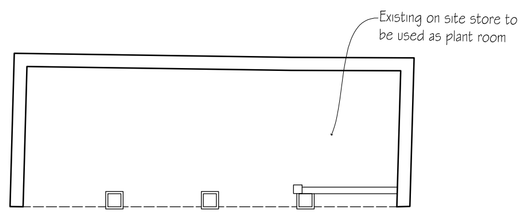

PLANT ROOM PLAN 1:100

0m 1m 2m 3m 4m 5m

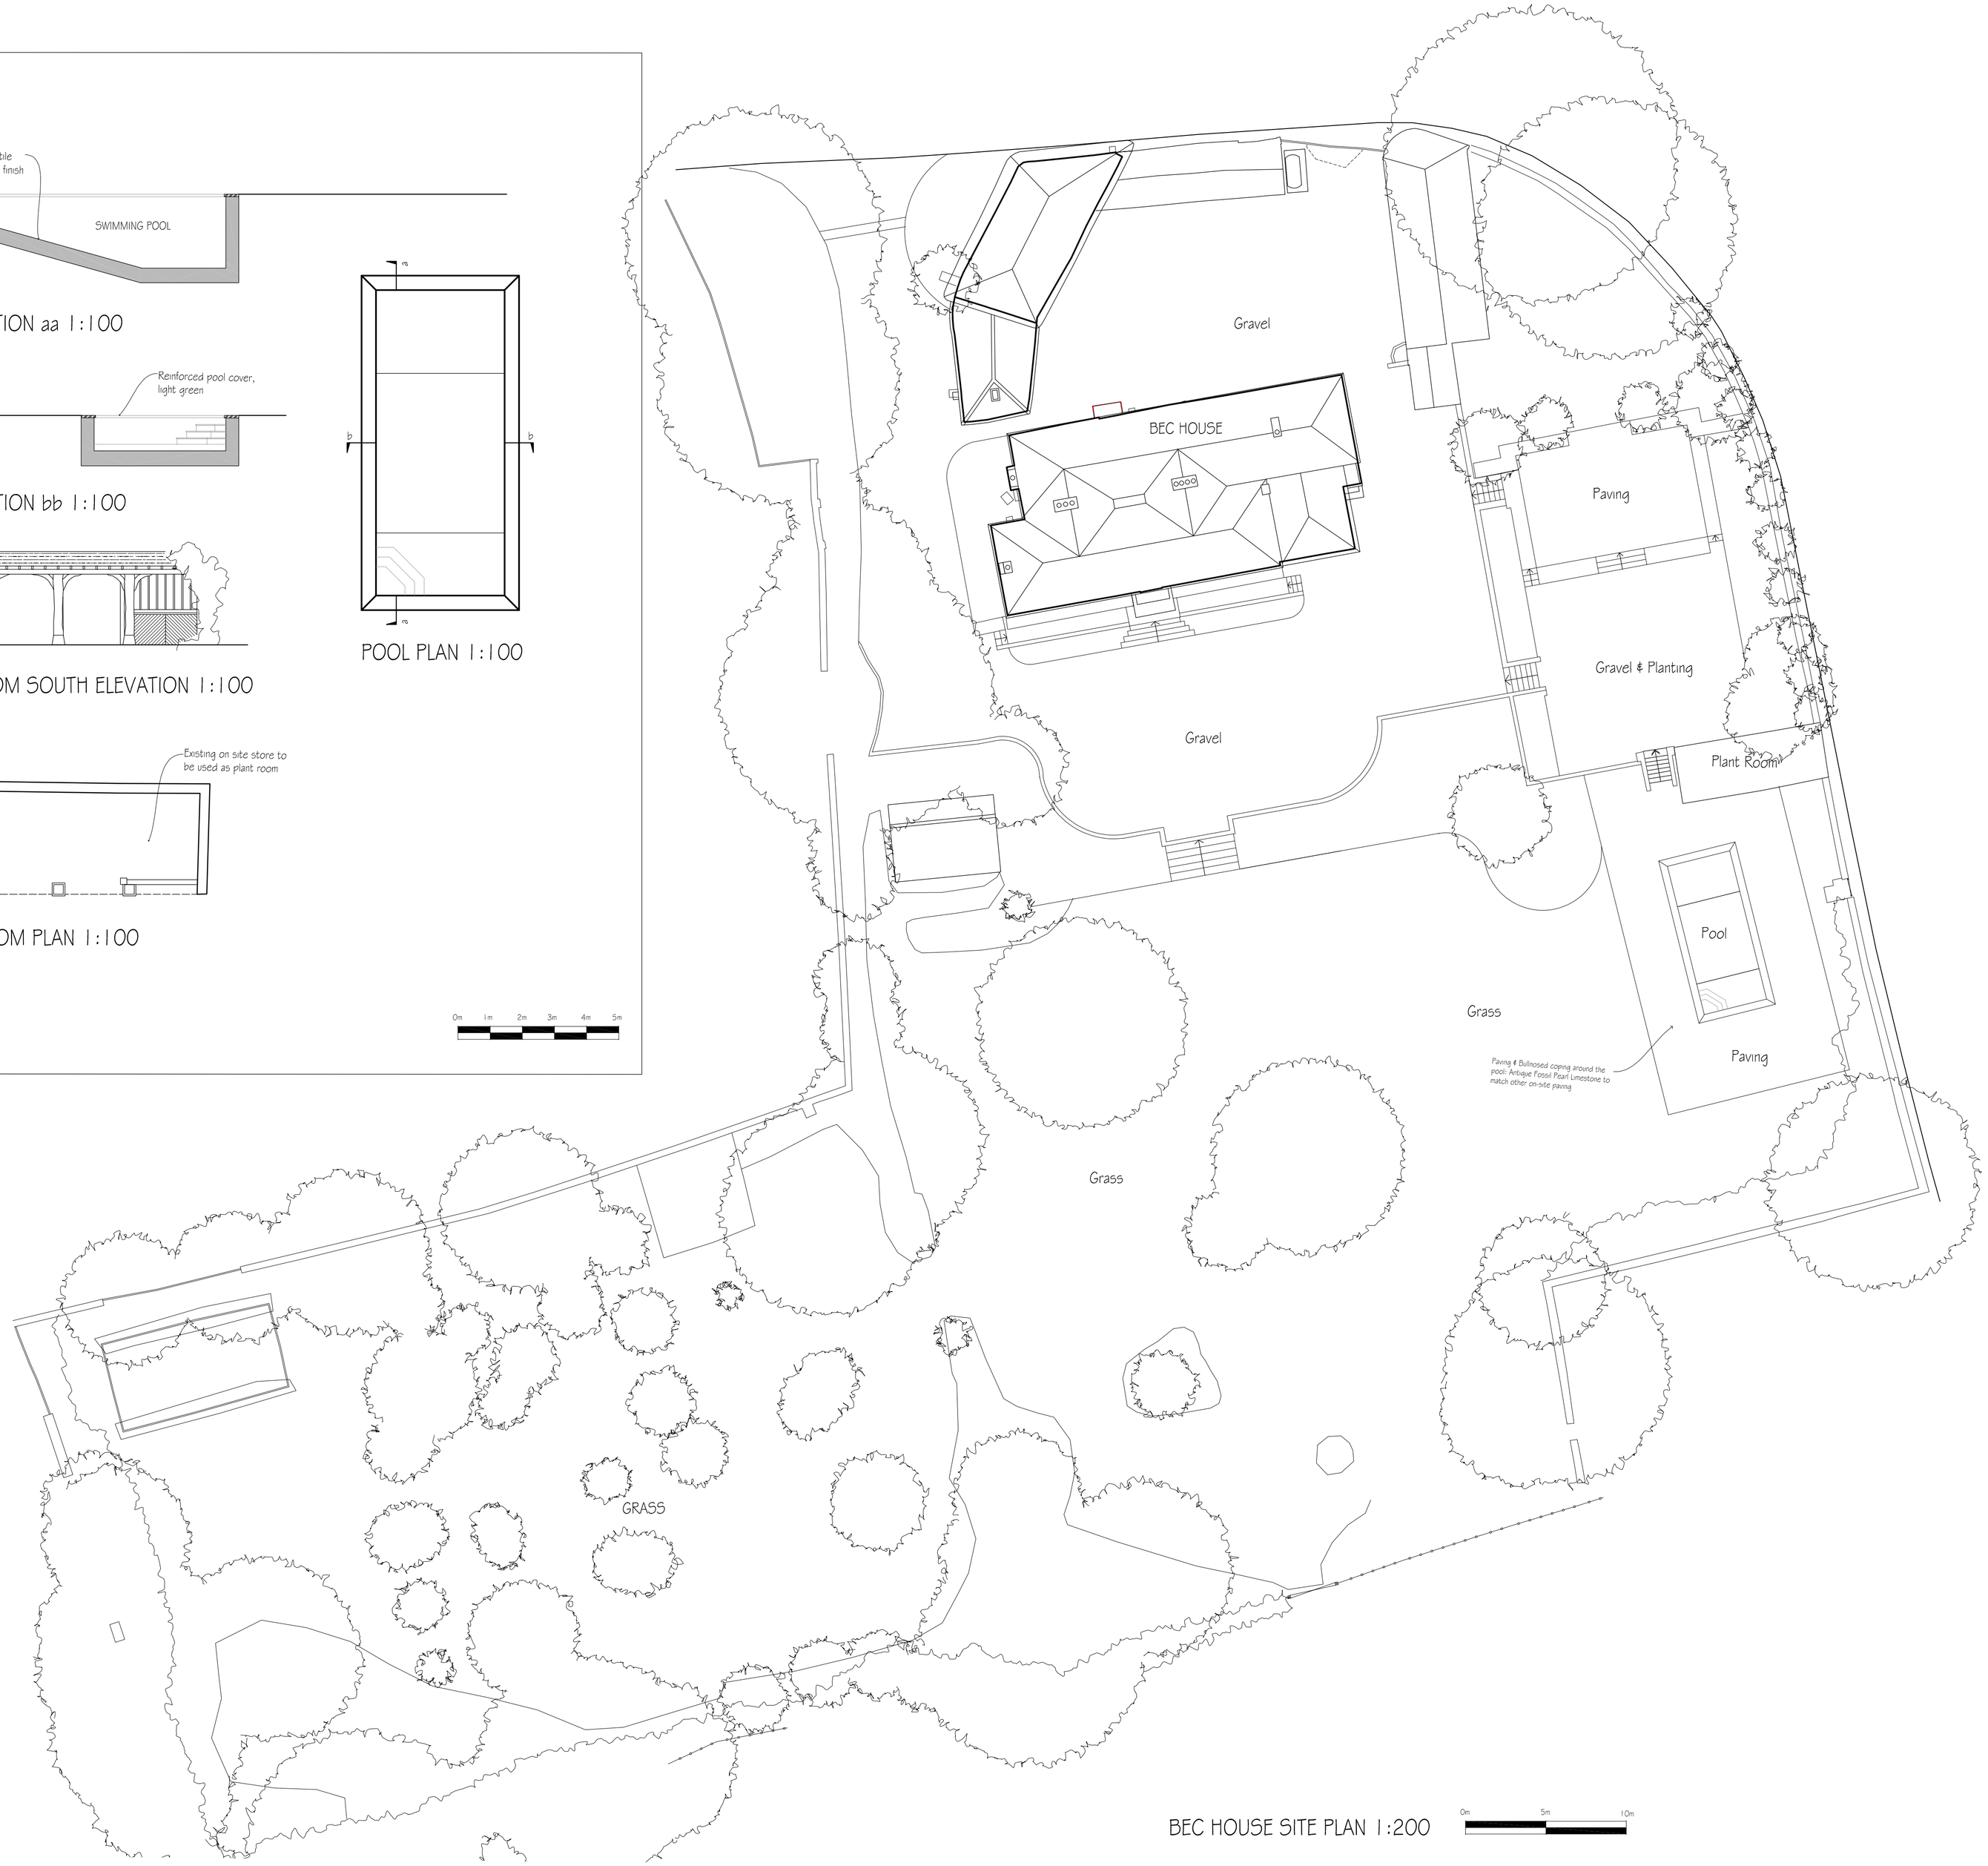

BEC HOUSE SITE PLAN 1:200

0m 5m 10m

KEY

- Existing tree
- Features to be removed
- New hedge
- Close boarded fence
- Post and rail fence
- Brick wall

revisions	initial	date
-	-	-

Contractors, Sub Contractors and Suppliers are to check all relevant dimensions and levels of site and buildings before commencing any shop drawings or building work.

This drawing is copyright and may not be reproduced in any part of form without the written consent of Fowler Architecture and Planning

project
BEC HOUSE
Monxton

drawing
Bec House Swimming pool

scale	drawn by	date
1:200 @A1	AL	Jan '24

drawing no	rev
210136-300	-

FOWLER ARCHITECTURE & PLANNING
39 High Street
Pewsey
Wiltshire
SN9 5AF
tel (01672) 569444
fax (01672) 569488
enquiries@faap.co.uk