Copyright on all drawings and documents prepared by Anglia Building Consultants is their property. Drawings, documents and designs may not be reproduced in part or in whole without their written permission.

All dimensions and levels should be checked on site prior to commencement of works. Any discrepancy found should be reported to the agent.

This drawing is to be read in conjunction with all relevant engineers and specialist sub-contractors drawings and specifications, along with any other drawings, specification and details prepared by Anglia Building Consultants for the project.

1m 2m 3m 4m 5m

Scale 1:50

Dimensions exclude plinth

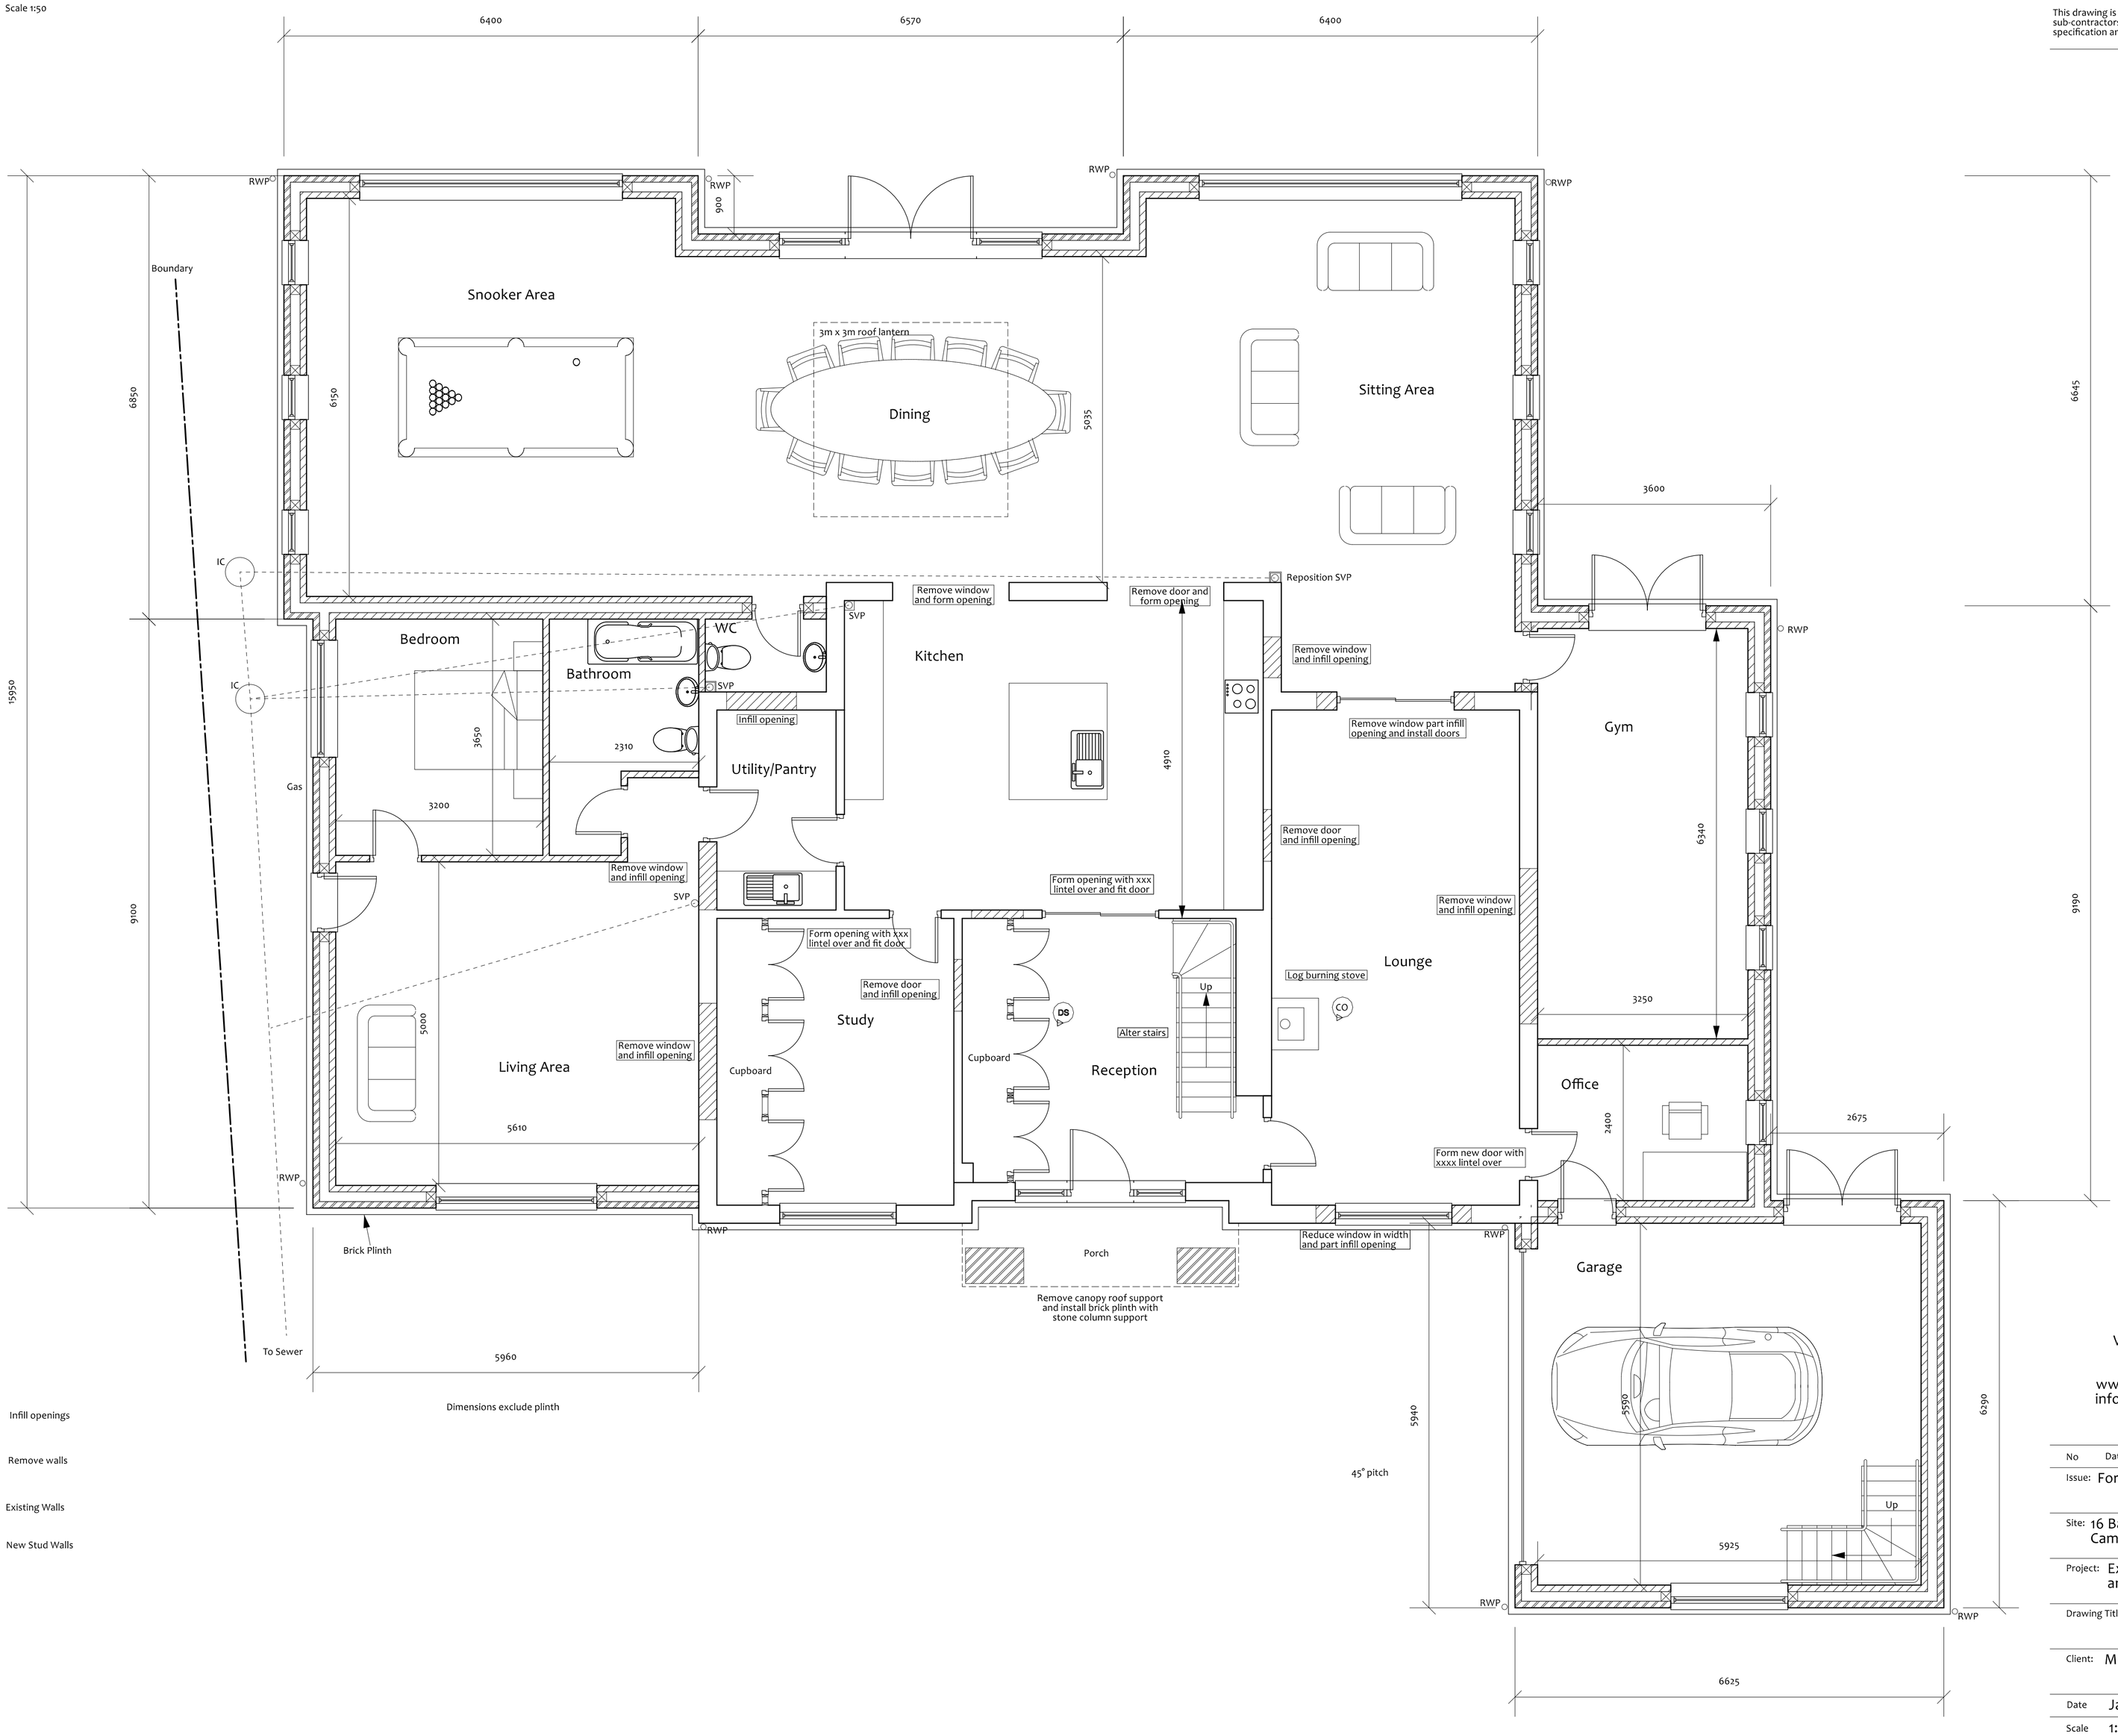

Infill openings

Remove walls

Existing Walls

New Stud Walls

RICS Regulated by RICS

Anglia Building Consultants

Villeneuve - Basin Road - Outwell
Norfolk - PE14 8TQ
01223 969427
www.angliabuildingconsultants.co.uk
info@angliabuildingconsultants.co.uk

No	Date	Revision
Issue:	For Planning Approval	

Site: 16 Barton Road, Ely, Cambridgeshire, CB7 4DE

Project: Extensions, alterations and altered access

Drawing Title: Proposed Ground Floor Plan

Client: Mr A Edgoose

Date: January 2024

Scale: 1:50 at A1 or 1:100 at A3

Drawing Number: P-23-2355-4