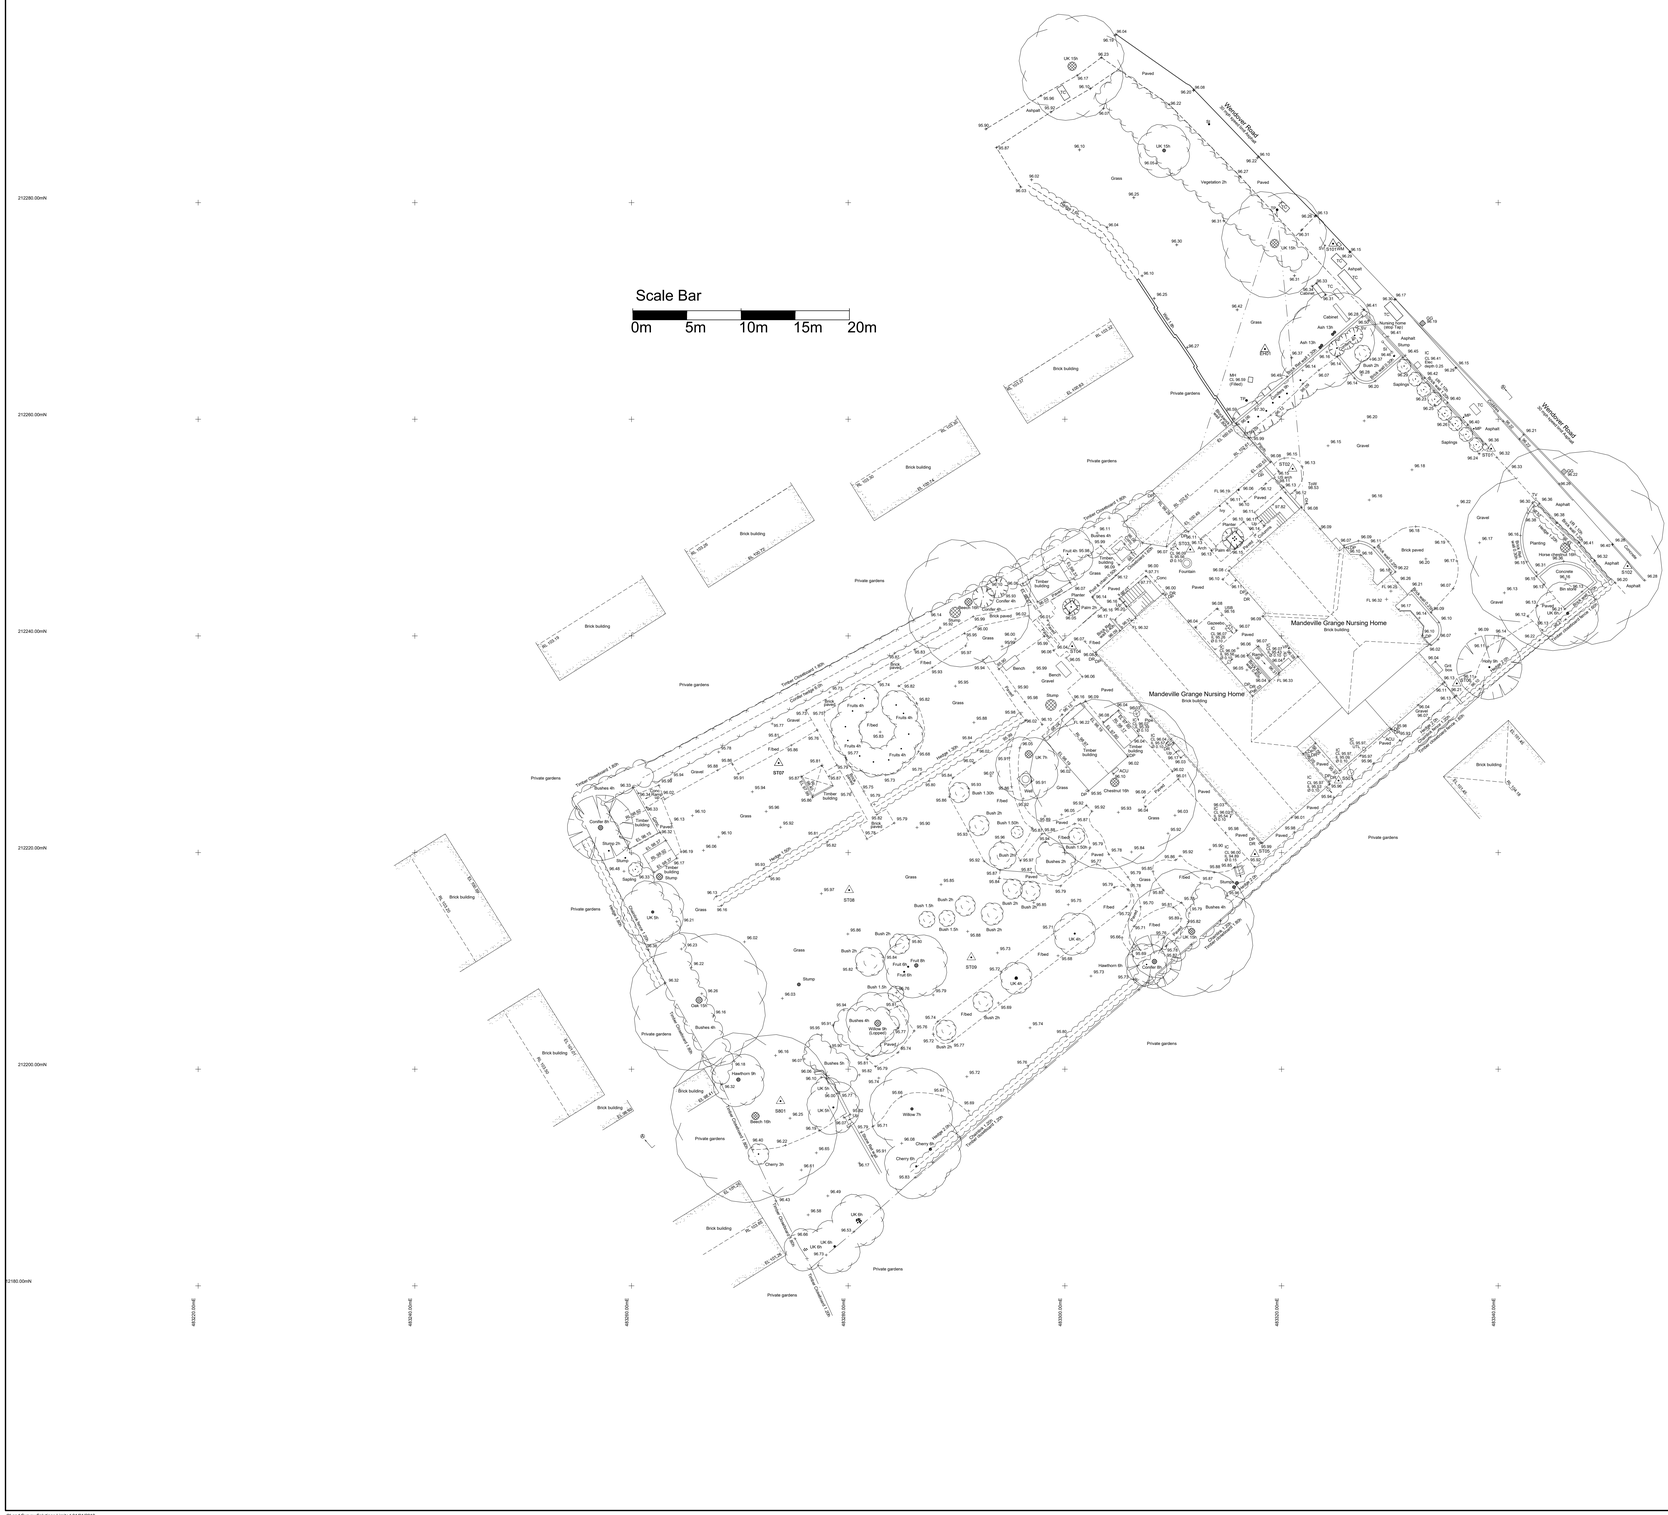
Scale Bar
0m 5m 10m 15m 20m
Wendover Road
Mandeville Grange Nursing Home
Brick building
Private gardens
