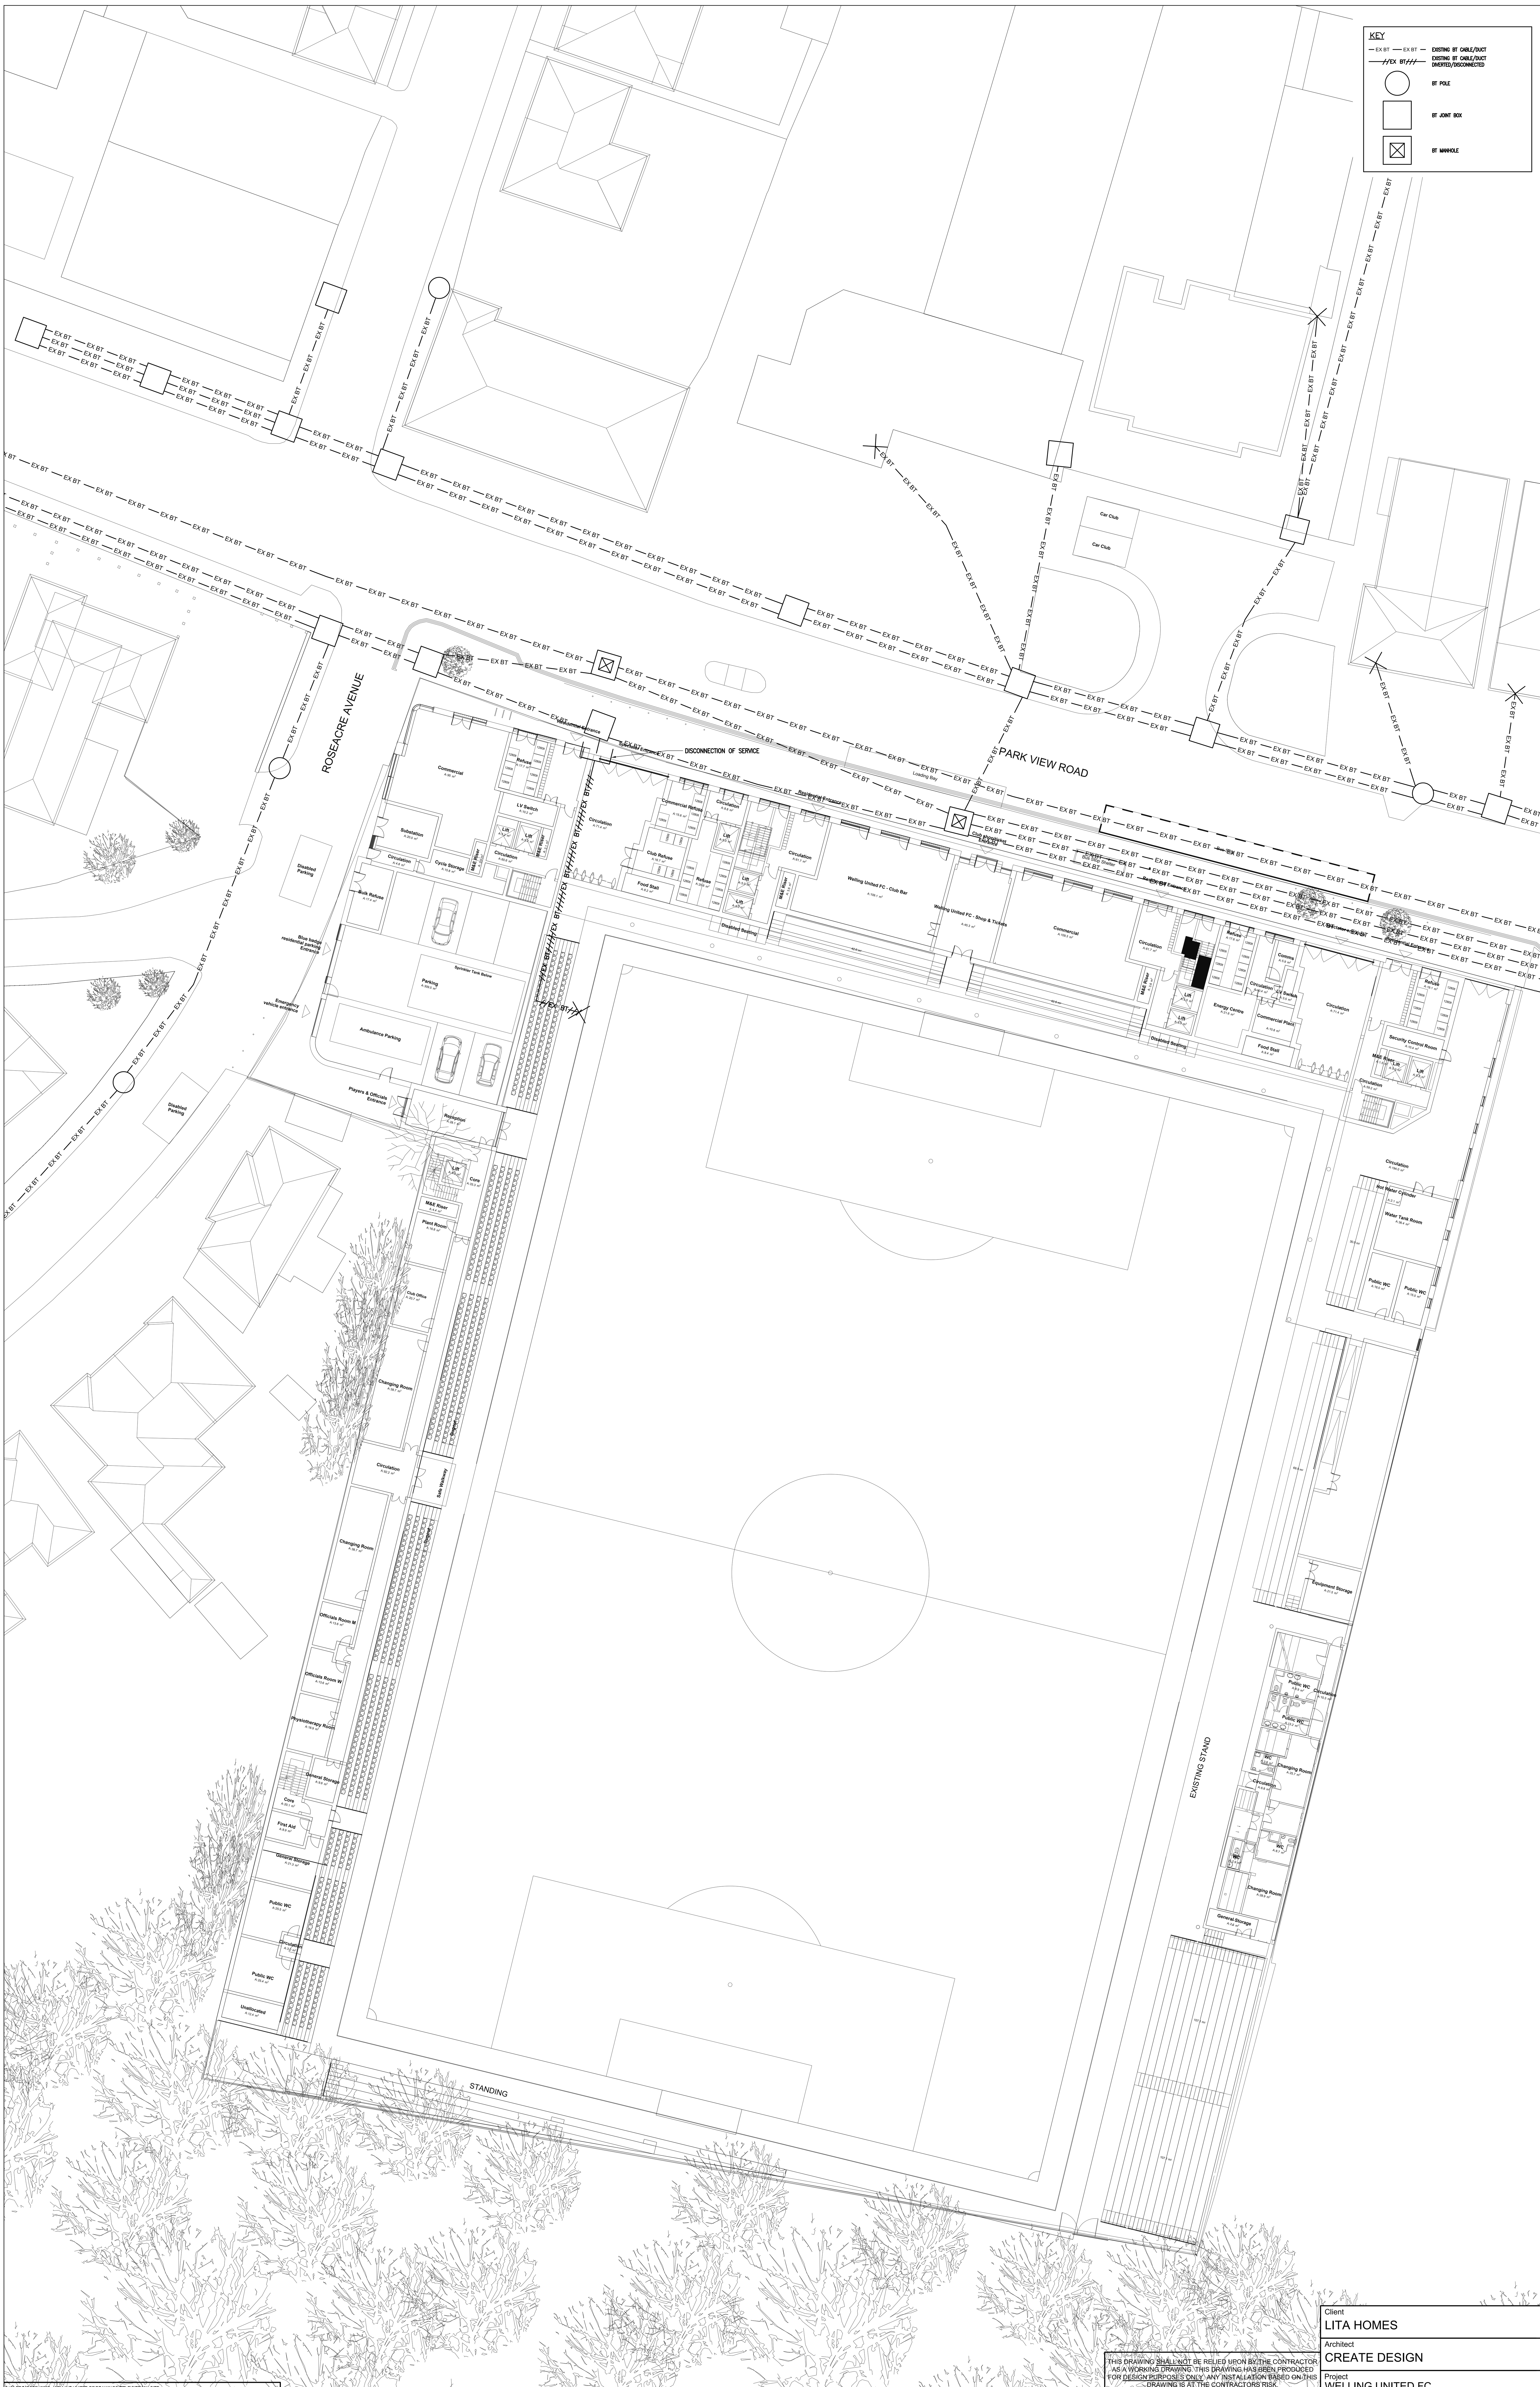

KEY

- EX BT — EXISTING BT CABLE/DUCT
- //EX BT/// — EXISTING BT CABLE/DUCT DIVERTED/DISCONNECTED
- ○ BT POLE
- □ BT JOINT BOX
- ⊠ BT MANHOLE

NOTES

1. THE POSITIONS OF THE APPARATUS SHOWN THE PLANS ARE DEEMED TO BE ACCURATE BUT MAY HAVE BEEN ALTERED SINCE THEY WERE INSTALLED.
2. THE EXACT POSITION OF APPARATUS SHOULD BE VERIFIED BY CARRYING OUT A FULL SERVICES INVESTIGATION AND TRACE TO DEFINE THE FULL EXTENT OF EXISTING SERVICES BEFORE ANY WORKS ARE UNDER TAKEN.
3. IT MUST BE ASSUMED THAT THERE IS A SERVICE INTO EACH PROPERTY. IT SHOULD ALSO BE ASSUMED THAT THERE ARE OTHER SERVICES (SUCH AS LAMP COLUMNS, STREET SIGNS AND SERVICES BELONGING TO OTHERS ETC.) PRESENT THAT ARE NOT SHOWN ON THE PLANS.
4. SERVICE PIPES, VALVES, STUB CONNECTIONS ETC., ARE NOT SHOWN BUT THEIR PRESENCE SHOULD BE ANTICIPATED.
5. ALL CABLES AND PIPES SHALL BE ASSUMED TO BE LIVE OR IN-USE UNLESS INSTRUCTED OTHERWISE BY UTILITIES.

THIS DRAWING SHALL NOT BE RELIED UPON BY THE CONTRACTOR AS A WORKING DRAWING. THIS DRAWING HAS BEEN PRODUCED FOR DESIGN PURPOSES ONLY. ANY INSTALLATION BASED ON THIS DRAWING IS AT THE CONTRACTORS RISK.

Q:\02 PROJECTS\J2927 - WELLING UNITED FC\DRAWINGS\TITLE\SITE\MW-SITE

PRELIMINARY

© COPYRIGHT OF THIS DRAWING RESIDES WITH MENDICK WARING

NOTES

1. DO NOT SCALE FROM THIS DRAWING, USE FIGURED DIMENSIONS ONLY, AND CHECK ALL DIMENSIONS ON SITE.
2.

Rev	Date	CAD	Chkd	Description
P2	25.01.24	RB	SD	PRELIMINARY ISSUE
P1	04.10.23	RAD	SD	PRELIMINARY ISSUE

Client
LITA HOMES

Architect
CREATE DESIGN

Project
WELLING UNITED FC

Drawing
SITE
EXISTING BT
SERVICES

MWL
Mendick Waring Limited
Lymehouse Studios, 30/31 Lyme Street, London NW1 0EE
Tel: 020 8446 9696 Web: www.mwl-group.com
E-Mail: enquiries@mwl-group.com

Scale	Size	Engineer	Date
1:200	A0	SD	SEPT '23

Drawing No. 2927-40-65-0S
Rev P2