KEY:

bt	British Telecom
cb	Control Box
cl	Cover Level
ctv	Cable Television
dk	Drop Kerb
el	Electric
ep	Electricity Pole
fh	Fire Hydrant
gu	Gully
gsv	Gas Stop Valve
ht	Height
ic	Inspection Cover
il	Invert Level
lp	Lamp Post
mkr	Marker
o/h	Overhead
pb	Post Box
pxg	Pram Crossing
np	Name Plate
rs	Road Sign
sv	Stop Valve
tb	Telephone Box
tl	Traffic Light
tt	Top of Tree
th	Threshold
tw	Top of Wall
utl	Unable to Lift
vp	Vent pipe
wm	Water Meter
wsv	Water Stop Valve

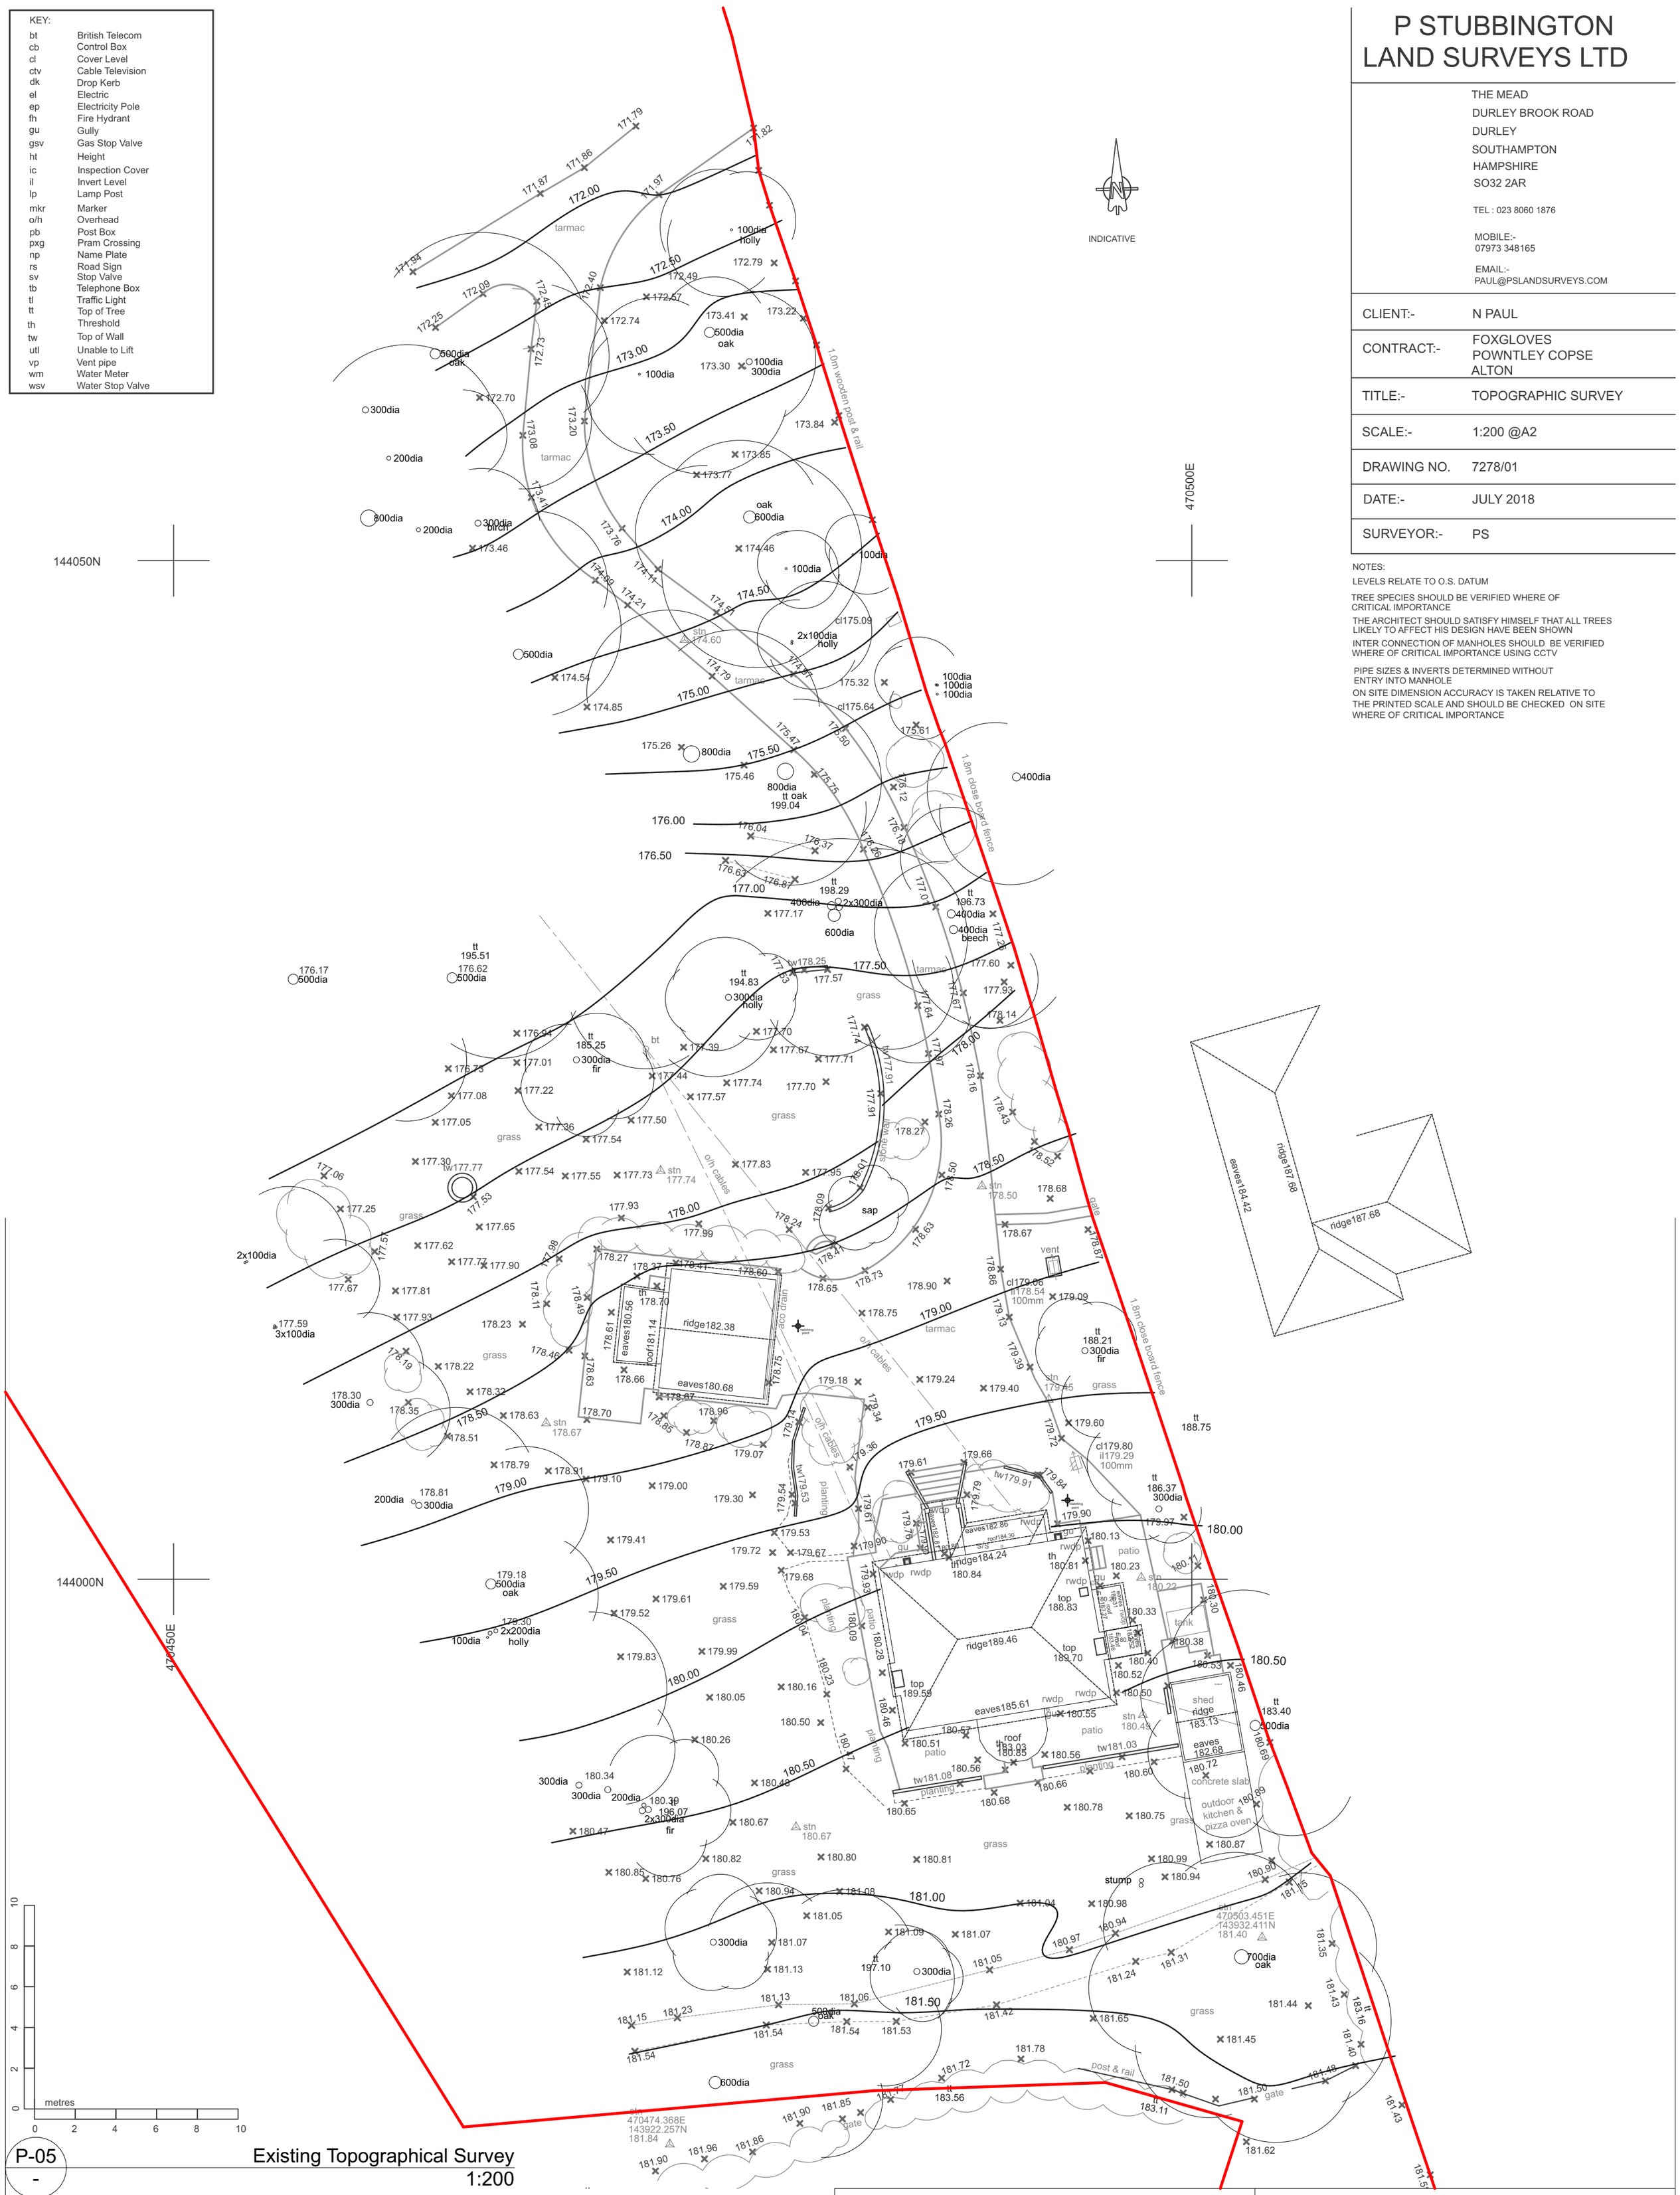

P-05
-

Existing Topographical Survey
1:200

P STUBBINGTON LAND SURVEYS LTD

THE MEAD
DURLEY BROOK ROAD
DURLEY
SOUTHAMPTON
HAMPSHIRE
SO32 2AR

TEL : 023 8060 1876

MOBILE:-
07973 348165

EMAIL:-
PAUL@PSLANDSURVEYS.COM

CLIENT:-	N PAUL
CONTRACT:-	FOXGLOVES POWNTLEY COPSE ALTON
TITLE:-	TOPOGRAPHIC SURVEY
SCALE:-	1:200 @A2
DRAWING NO.	7278/01
DATE:-	JULY 2018
SURVEYOR:-	PS

NOTES:

LEVELS RELATE TO O.S. DATUM

TREE SPECIES SHOULD BE VERIFIED WHERE OF CRITICAL IMPORTANCE

THE ARCHITECT SHOULD SATISFY HIMSELF THAT ALL TREES LIKELY TO AFFECT HIS DESIGN HAVE BEEN SHOWN

INTER CONNECTION OF MANHOLES SHOULD BE VERIFIED WHERE OF CRITICAL IMPORTANCE USING CCTV

PIPE SIZES & INVERTS DETERMINED WITHOUT ENTRY INTO MANHOLE

ON SITE DIMENSION ACCURACY IS TAKEN RELATIVE TO THE PRINTED SCALE AND SHOULD BE CHECKED ON SITE WHERE OF CRITICAL IMPORTANCE

Fredrick Adam

Fredrick Adam Ltd
Architecture & Planning
Unit 22, Lymington Farm

18 Lymington Bottom rd,
Medstead
Hampshire GU34 5FD

t. 01420 568087
e. info@fredrickadam.com
www.fredrickadam.com

DO NOT SCALE THIS DRAWING
ALL DIMENSIONS TO BE CHECKED ON SITE

Foxgloves

Ms N Fletcher & Mr P Williams
Powntley Copse Alton GU34 4DL

REVISION	DATE	DESCRIPTION

COPYRIGHT IN THIS DRAWING REMAINS WITH FREDRICK ADAM LTD AND NO EXPRESS OR IMPLIED LICENSE IS GRANTED BY WAY OF THIS DRAWING OR OTHERWISE TO REPRODUCE / USE THIS DRAWING OR THE DESIGN CONTAINED IN IT

SHEET TITLE PROJECT NO: #Pln

Existing Topographical Survey
Scale: 1:200 @ A2

FA-R-22-10-A-102