T12 Ash B1
T13 Ash B1
T14 Ash B1
T15 Ash B1
T11 Goat Willow C1
T10 Birch C1
T9 Birch C1
T8 Birch C1
T7 Ash A1
T6 Cherry B1
T4 Oak A1
T5 Ash B1
T1 Oak B1
T3 Oak B1
T2 Oak B1
G1 Leyland Cypress C2 (Indicative)
G2 Leyland Cypress C2 (Indicative)
G3 Oak A2 (Indicative)
G4 Mixed Species B2 (Indicative)

0 m 10m 20 m 30 m

1:250 SCALE @ A1

TREE PROTECTION FENCING

- Tree protection fencing is to be constructed in accordance with BS5837: 2012 Fig.3 using Heras type panels with the fence bases pinned into position and the panels braced on the tree side to ensure the barrier remains rigid for the duration of works - see inset for specification.
- The tree protection fencing is to be installed upon completion of the approved tree removal/tree pruning work and prior to the commencement of any site clearance/ demolition.
- Informative signs (model sign provided at Appendix B) are to be laminated and attached to the tree protection fencing.
- The fencing shown in red is to be maintained throughout the development of the site and through to completion of all superstructure works. The fencing shown in blue is to be re-positioned after demolition to the locations shown on the Construction Phase Tree Protection Plan. The fencing may only then be removed immediately prior to approved landscaping works.

TYPE 2 TREE PROTECTION FENCING
Braced Heras Panels in Accordance with BS5837 Fig.3

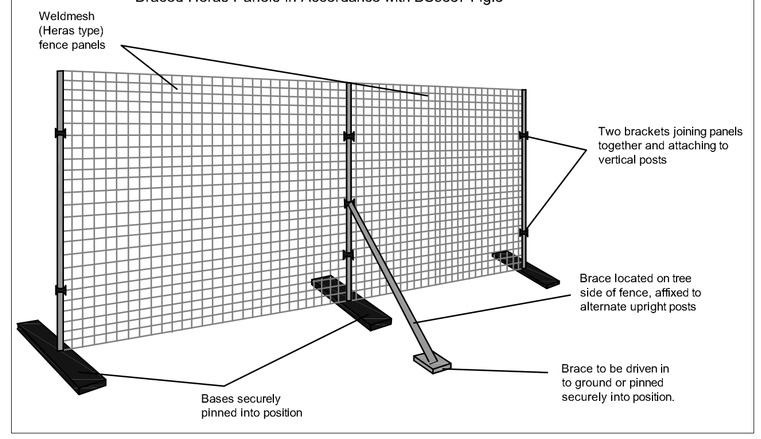

REVISION LIST

Rev. A: 04 Jan 2024
- Revised proposed layout

Existing layout based on:
Chinery Land Surveys, Topographical Survey, Ref: CLS23077002, dated June 2023

Sylvanarb Arboricultural Consultants
139 Bush Road
Cuxton
Rochester
Kent
ME2 1EZ
Tel: 01634 724023
E-mail: info@sylvanarb.co.uk
Web: www.sylvanarb.co.uk

DEMOLITION PHASE TREE PROTECTION PLAN
(Existing Layout / Proposed)

Site Address:
115B Tile Kiln Lane
Bexley
Kent
DA5 2BD

Client:
Ms P Willy

By: C. Barkel
Date: 22 September 2023
Ref: TKL/TPP-Dem/2166-03-A
Scale: 1:250 @ A1

Key:
- Category A Tree (High Value)
- Category B Tree (Moderate Value)
- Category C Tree (Low Value)
- Category U Tree (Poor Condition)
- Retained Tree
- Re-Pollarded Tree
- Tree To Be Removed
- Root Protection Area
- Tree Protection Fencing - Demolition & Construction Phases (See inset for specification or use site boundary hoarding)
- Tree Protection Fencing - Demolition Phase To be re-positioned as shown on Construction Phase Tree Protection Plan upon completion of demolition (See inset for specification or use site boundary hoarding)