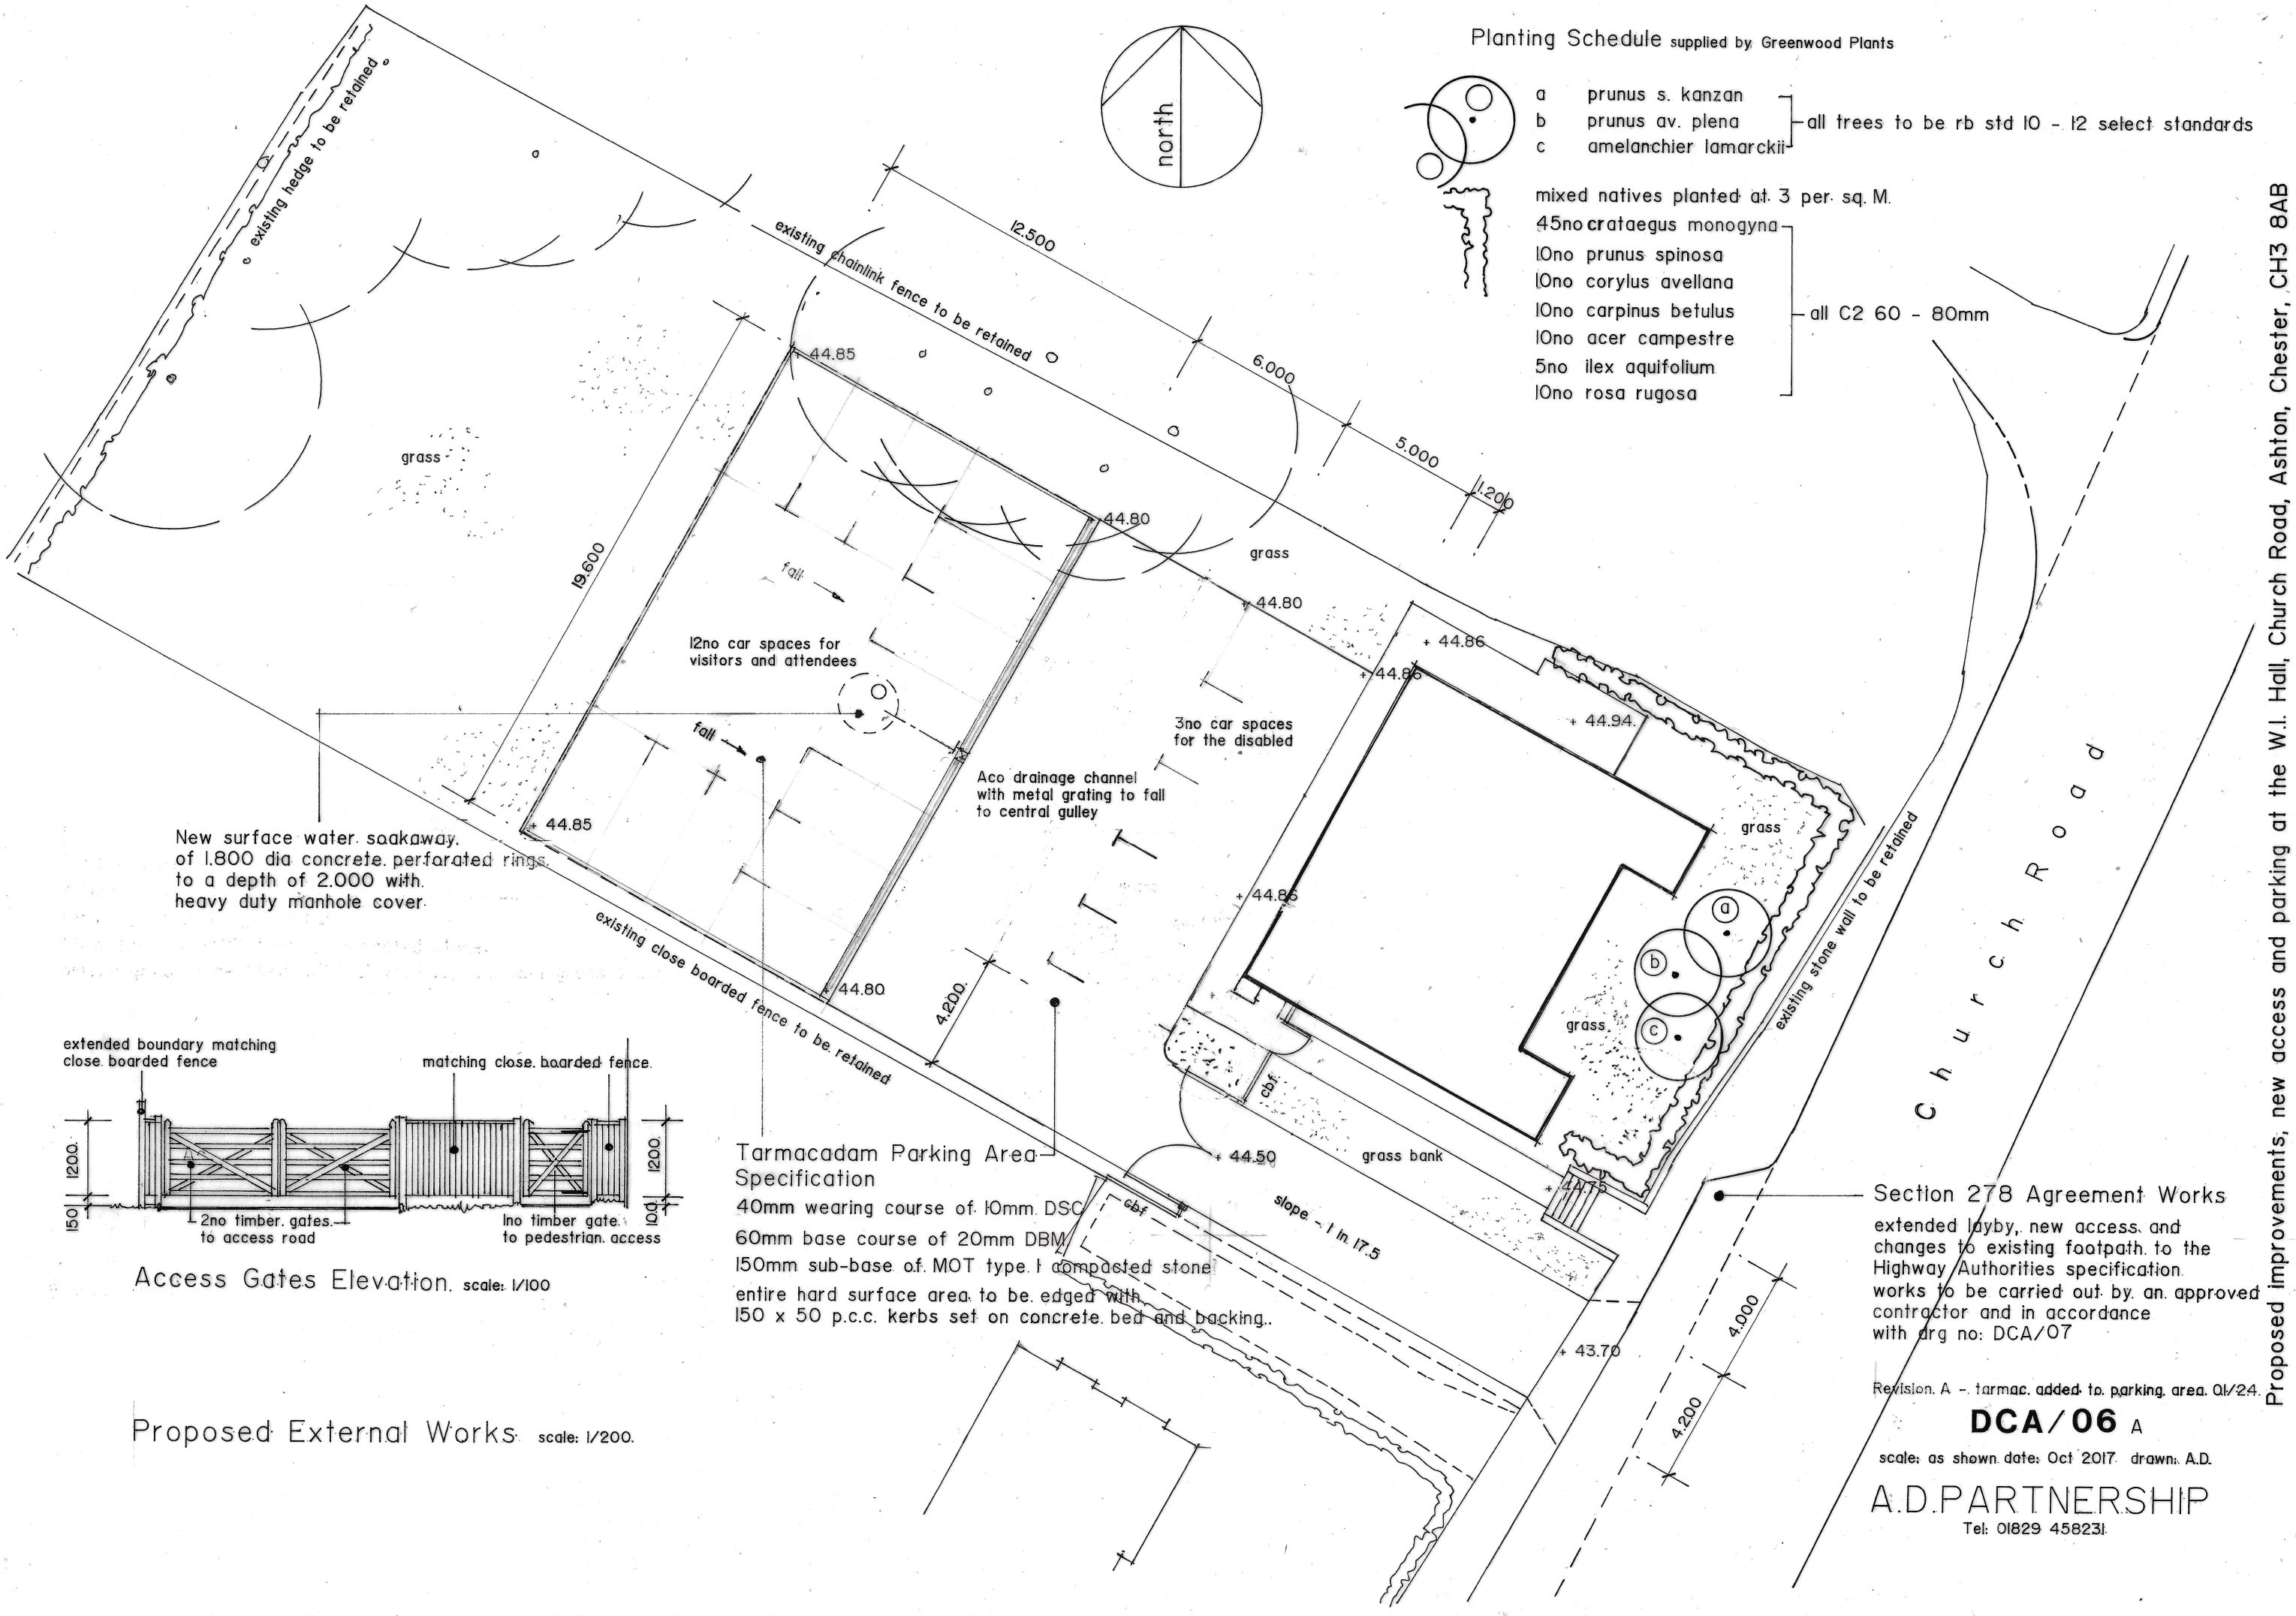

north
Planting Schedule supplied by Greenwood Plants
a prunus s. kanzan
b prunus av. plena
c amelanchier lamarckii
all trees to be rb std 10 - 12 select standards
mixed natives planted at 3 per sq. M.
45no crataegus monogyna
10no prunus spinosa
10no corylus avellana
10no carpinus betulus
10no acer campestre
5no ilex aquifolium
10no rosa rugosa
all C2 60 - 80mm
existing hedge to be retained
existing chainlink fence to be retained
existing close boarded fence to be retained
existing stone wall to be retained
12.500
6.000
5.000
1.200
19.600
4.200
4.000
4.200
grass
grass bank
fall
12no car spaces for visitors and attendees
3no car spaces for the disabled
Aco drainage channel with metal grating to fall to central gulley
New surface water soakaway of 1.800 dia concrete perforated rings to a depth of 2.000 with heavy duty manhole cover
cbf
slope - 1 in 17.5
Church Road
Tarmacadam Parking Area Specification
40mm wearing course of 10mm DSC
60mm base course of 20mm DBM
150mm sub-base of MOT type 1 compacted stone
entire hard surface area to be edged with 150 x 50 p.c.c. kerbs set on concrete bed and backing.
Section 278 Agreement Works
extended layby, new access and changes to existing footpath to the Highway Authorities specification
works to be carried out by an approved contractor and in accordance with drg no: DCA/07
extended boundary matching close boarded fence
matching close boarded fence
2no timber gates to access road
1no timber gate to pedestrian access
1200
150
1200
100
Access Gates Elevation scale: 1/100
Proposed External Works scale: 1/200
Revision A - tarmac added to parking area 01/24
DCA/06 A
scale: as shown date: Oct 2017 drawn: A.D.
A.D.PARTNERSHIP
Tel: 01829 458231
Proposed improvements, new access and parking at the W.I. Hall, Church Road, Ashton, Chester, CH3 8AB