EXISTING

SCALE 1/100

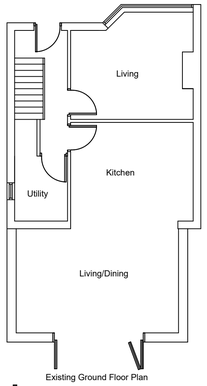

Existing Ground Floor Plan

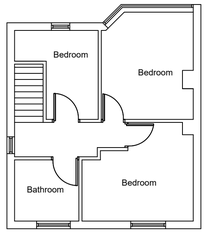

Existing First Floor Plan

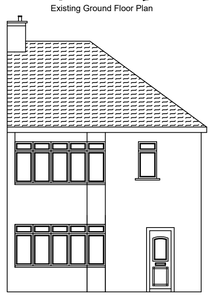

Existing Front Elevation

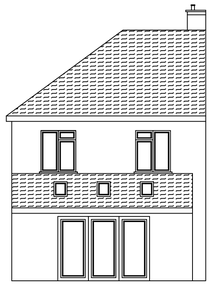

Existing Rear Elevation

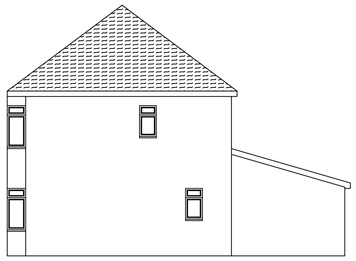

Existing Side Elevation

EXISTING

SCALE 1/200

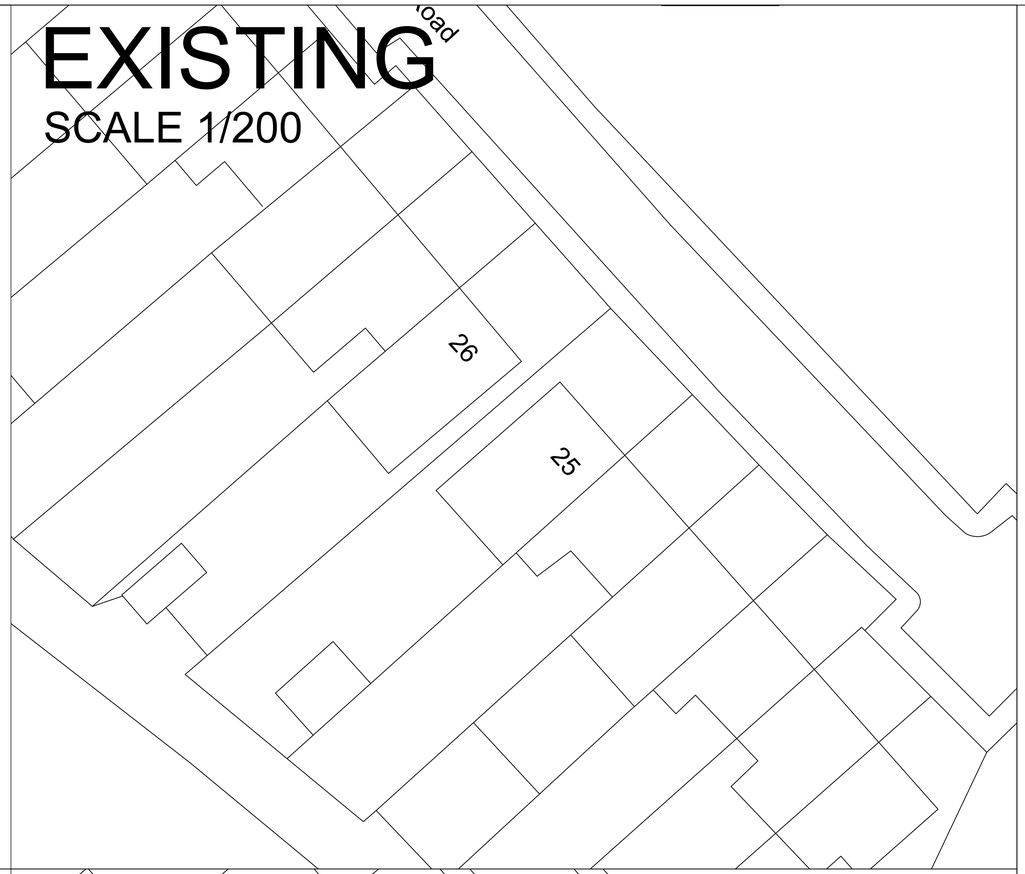

Materials

Windows
To be double glazed, UPVC to match existing

Externals
Blockwork and Render to match existing
UPVC soffits and facers to match existing

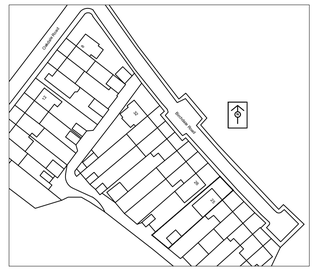

LOCATION PLAN 1-1250 SCALE

PROPOSED

SCALE 1/100

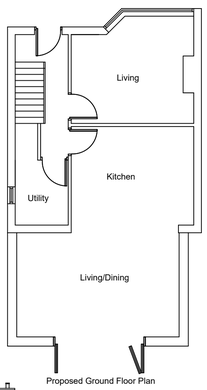

Proposed Ground Floor Plan

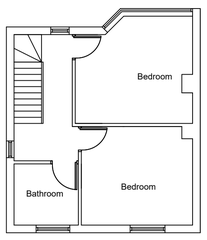

Proposed First Floor Plan

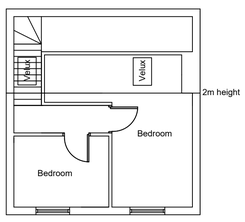

Proposed Second Floor Plan

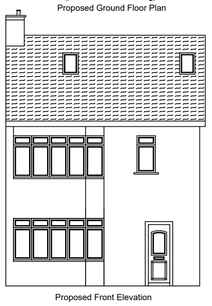

Proposed Front Elevation

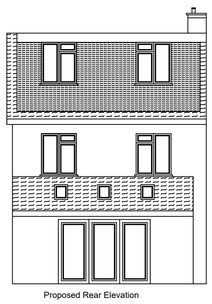

Proposed Rear Elevation

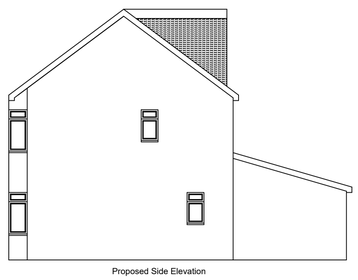

Proposed Side Elevation

PROPOSED

SCALE 1/200

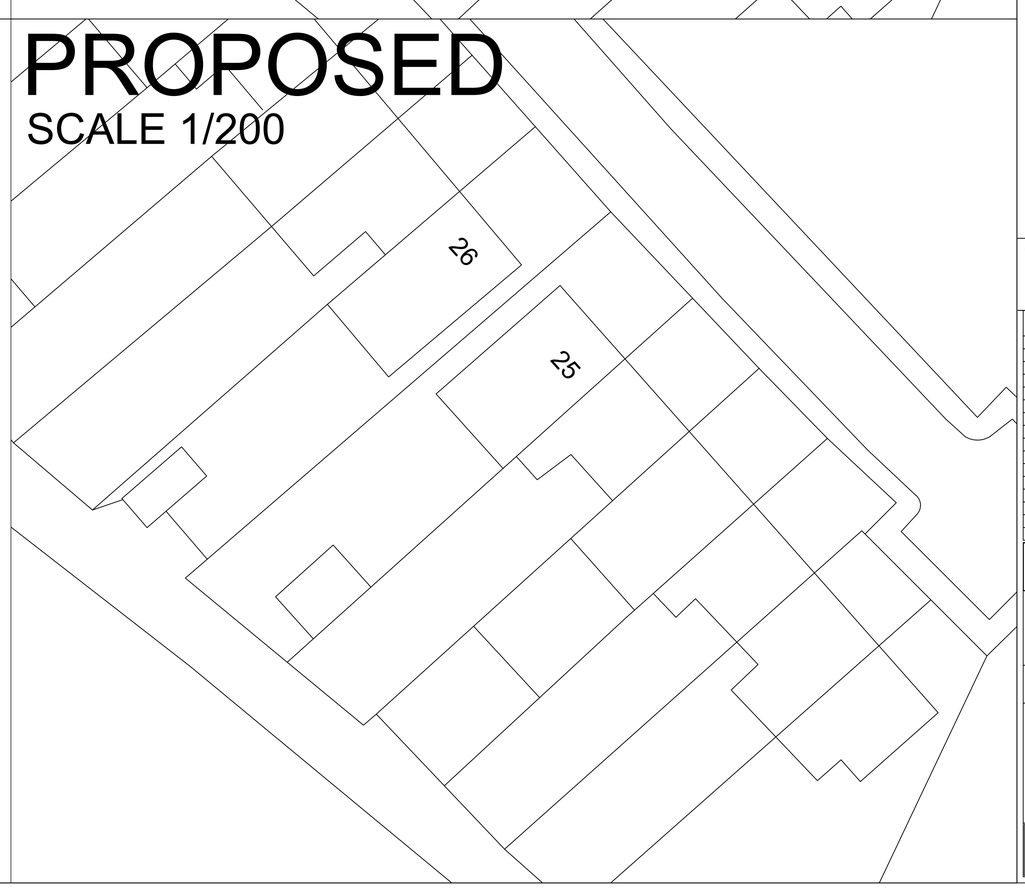

©This drawing and the building works depicted are the copyright of Mike Pringle Development Services and may not be reproduced or amended except by written permission. No liability will be accepted for amendments made by other persons.

The Contractor is to check and verify all building and site dimensions, levels and sewer invert levels at connection points before work starts.

REV	DATE	DRAWN	DESCRIPTION

Client

Project

25 BIRCHDALE ROAD
HENGROVE
BRISTOL
BS14 9TW

Title

PLANNING DRAWING

MIKE PRINGLE
DEVELOPMENT SERVICES
31 LANES END
BRISLIGTON
BRISTOL
BS4 5DP
▫TOPOGRAPHICAL SURVEYS
▫AS BUILT SURVEYS ▫SPECIALIST IN CAD
TEL: 0117 9714034 - 07799 845313

DRN BY	SCALE	DRAWING NUMBER	REV
JMP	1/100	PLN-1	
DATE 23/01/24			