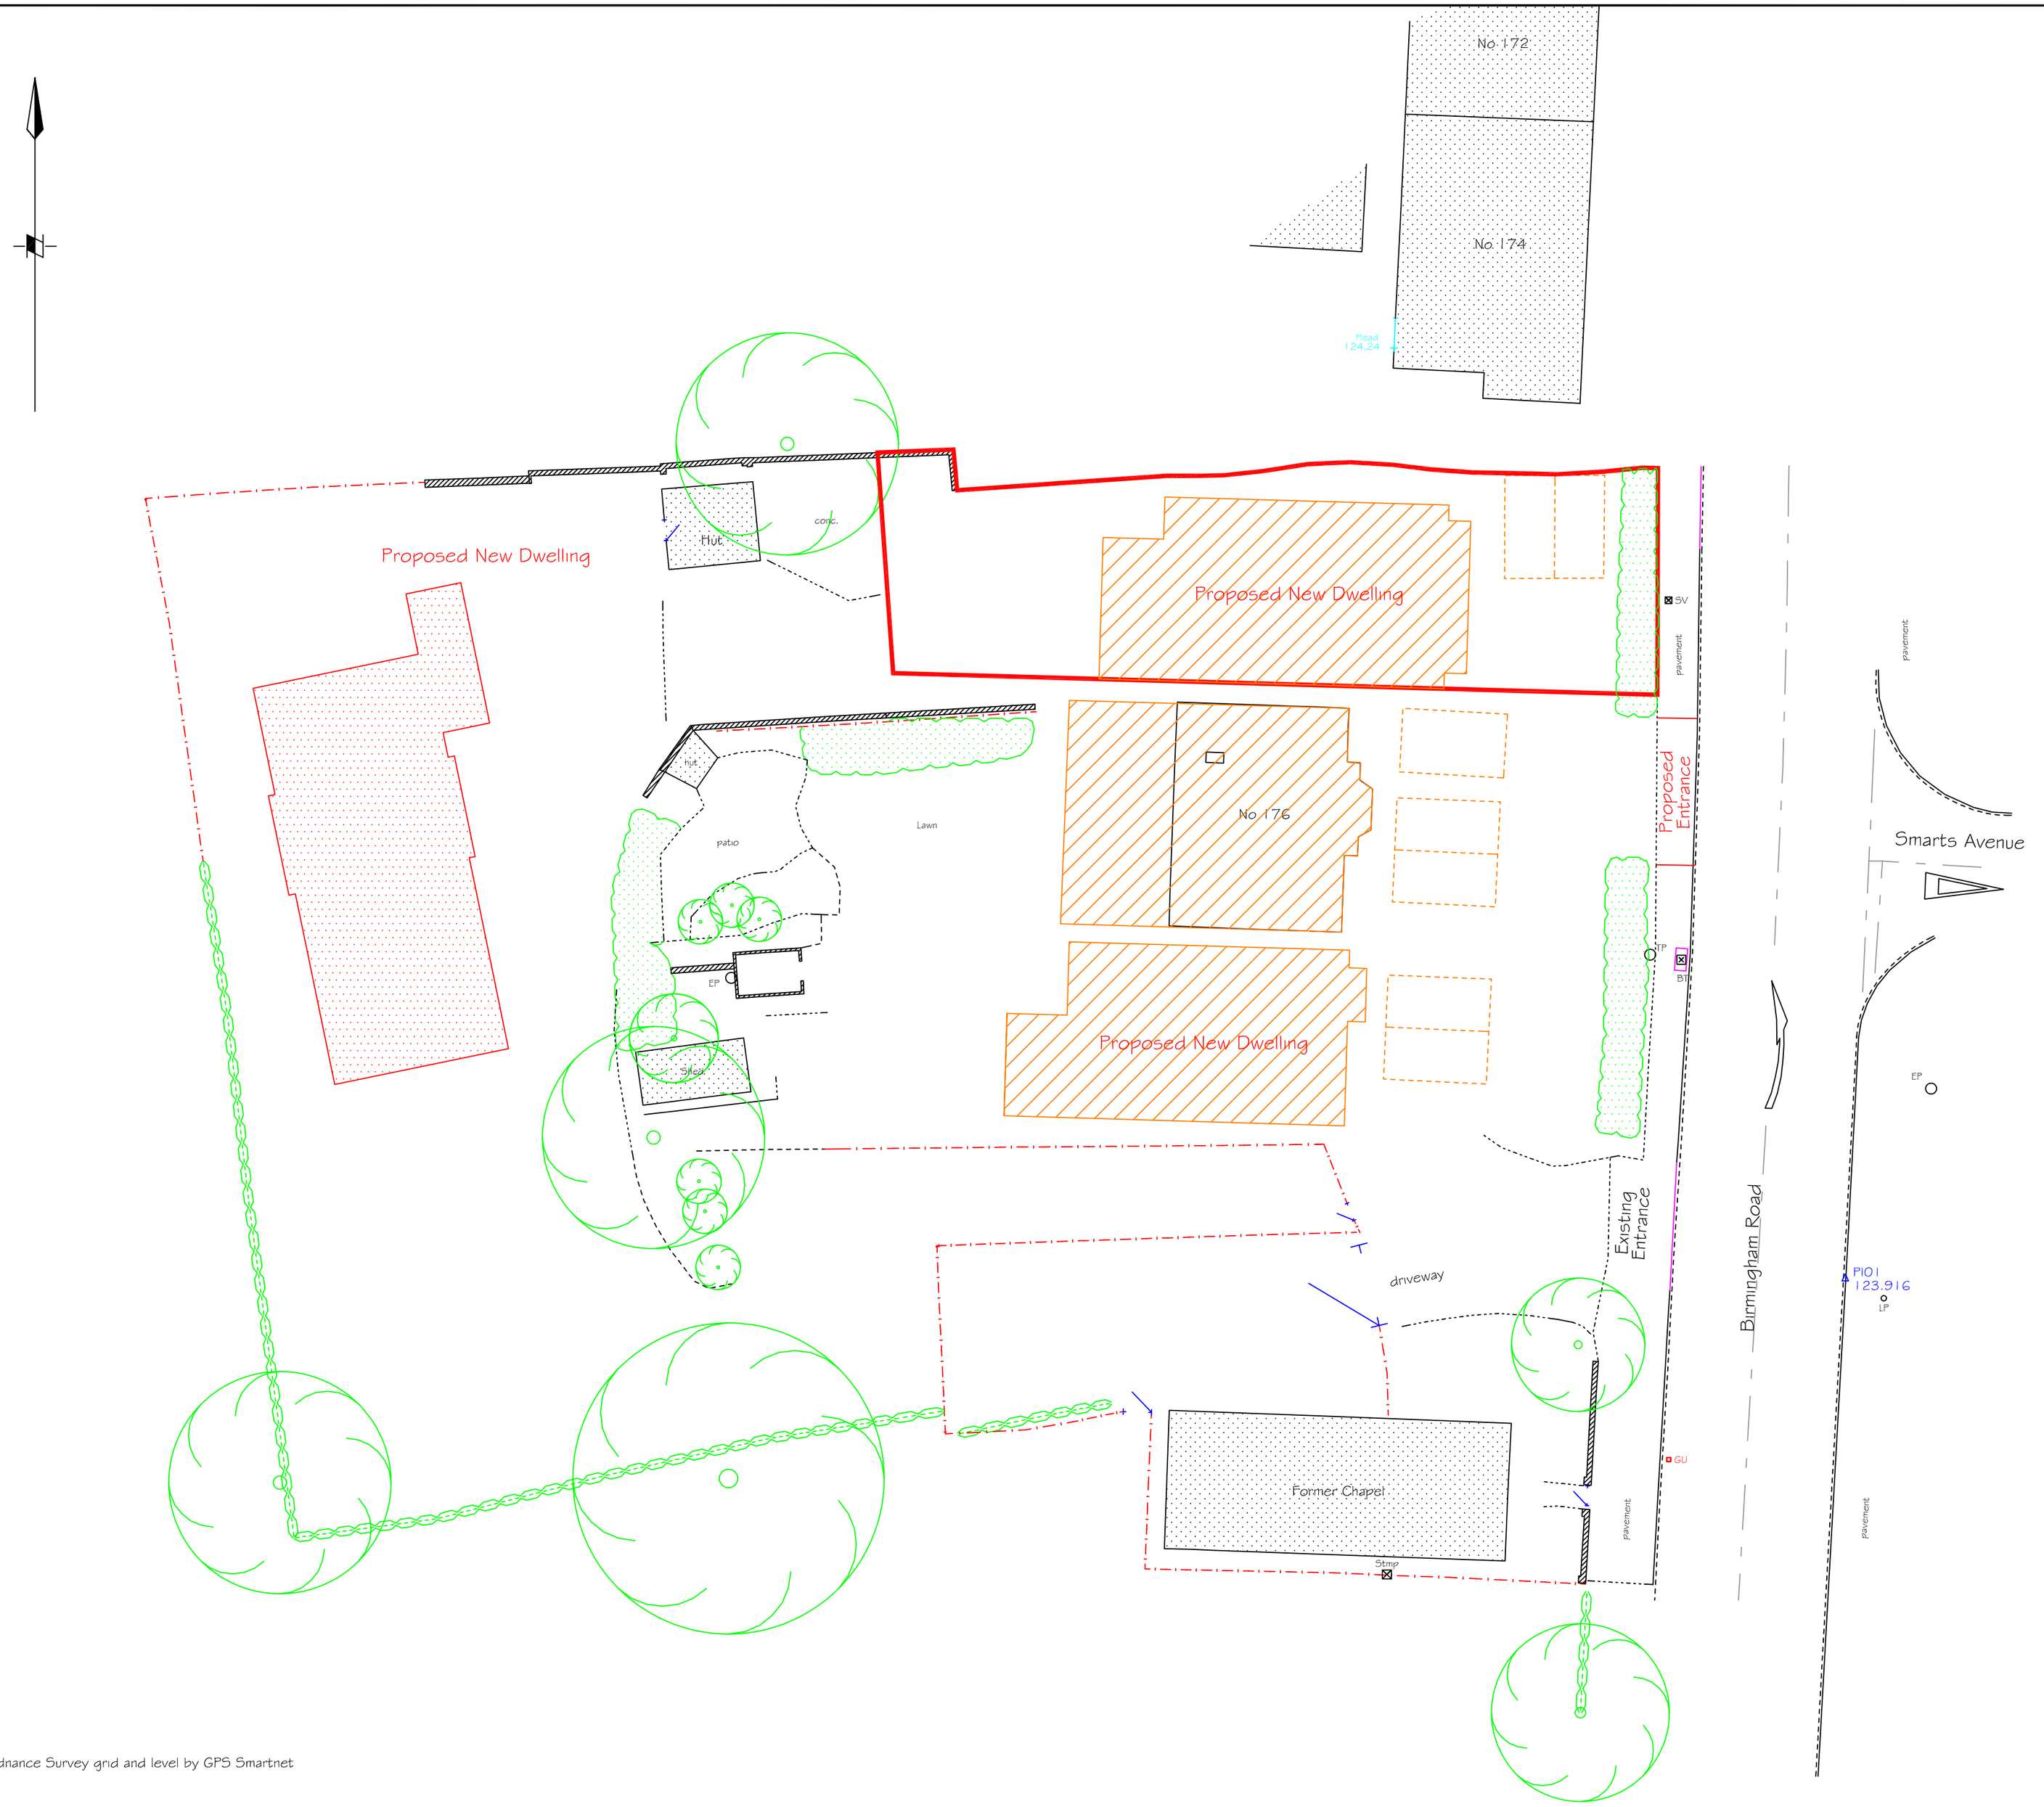

Survey Key:-

BO	Bollard
BB	Belisha Beacon
BT	BT Cover
CB	Telephone Control Box
CH	Coal Hole
CO	Unidentified Cover
Conc	Concrete
EP	Electricity Pole
FH	Fire Hydrant
FT	Face Profile Target
FW	Foul Water Drain Cover
GU	Drainage Gully Cover
GV	Gas Valve
Gas	Gas Cover
IC	Inspection Chamber Cover
LB	Letter Box
LP	Lamp Post
MC	Metal Drainage Channel
MH	Manhole Cover (round)
MP	Marker Post
Rwp	Rain Water Pipe
SV	Water Stop Valve
SW	Storm Water Drain Cover
TCB	Telephone Call Box
TL	Traffic Light
TP	Telegraph Pole
TV	Cable TV Cover
WM	Water Meter Cover

STN 57.08	Survey Control Station
TP 154.87	Trial Pit
BH 154.87	Borehole
WL 154.87 21/01/10	Water Level (with date measured)
+ 154.87	Spot Level
154.87	Tree (spread to scale)

Linetypes

	Fenceline
	Electricity Transmission Line
	Hedge
	Rock Face
	Embankment Slope
10.00	Contour Lines
	Gas Pipeline
	Water Pipeline

Some of these symbols may not appear on this drawing

(c) The Intellectual Copyright of the data in this drawing belongs to Beacon Land Surveys Limited 2022

BeaconLandSurveys
The Lodge
Greenhough Road
Lichfield
Staffs. WS13 7AU
Tel : 01543 417399
Mob: 07764 585084
email :- office@beaconlandsurveys.co.uk

Project:
176 Birmingham Road
Shenstone Woodend

Drawing:
Proposed Layout of Northern Plot

Scales:	*Drawn / Sheet Size*
1:200	mjs/A2
Date: June 2022	*Drawing No:* 15-027-22-02

Notes :-
Survey is tied to Ordnance Survey grid and level by GPS Smartnet