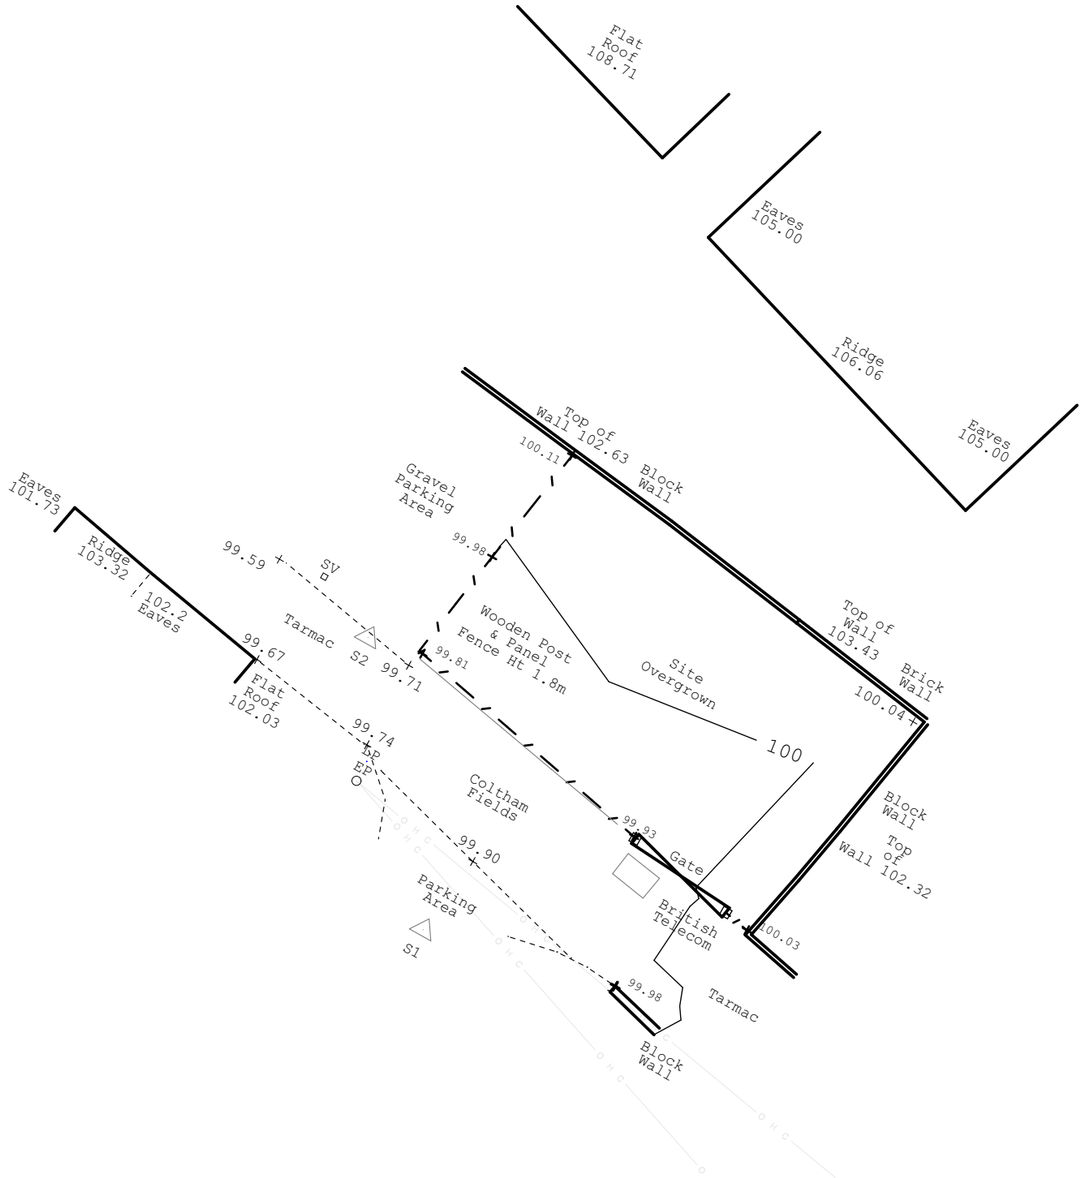

All Levels Relate To Station S1 value
100.00m situated in Coltham Fields Road

coombes : everitt architects limited
105-107 Bath Road
Cheltenham
Gloucestershire
GL53 7LE

t: 01242 807727 f: 0845 5575833
e: info@ce-architects.co.uk
www.ce-architects.co.uk

- ☐ Preliminary
- ☐ Feasibility
- ■ Planning
- ☐ Building Regulations
- ☐ Tender
- ☐ Construction issue
- ☐ As Built

RIBA
Chartered Practice

1. This drawing and content is copyright © of coombes : everitt architects limited and should not be copied without their prior written consent.

2. Do not scale drawing. all dimensions to be checked on site prior to construction and any discrepancies reported to contract administrator.
3. Do not use this drawing for setting out unless drawing specifically indicates setting out points.
4. Engineering information is indicative only and should be taken from structural engineers design.

Drawing title:	Topographical Survey Data	Project:	Land at Coltham Fields, Cheltenham
Client:	Sara Richardson	Scale:	1:200 @ A3
Drawn by:	AH Checked: JE	Date:	April 2022
Project No:	21.20.018	Project / Drawing No:	21.20.018.PL1002

coombes : everitt architects