Ground Floor Plan.

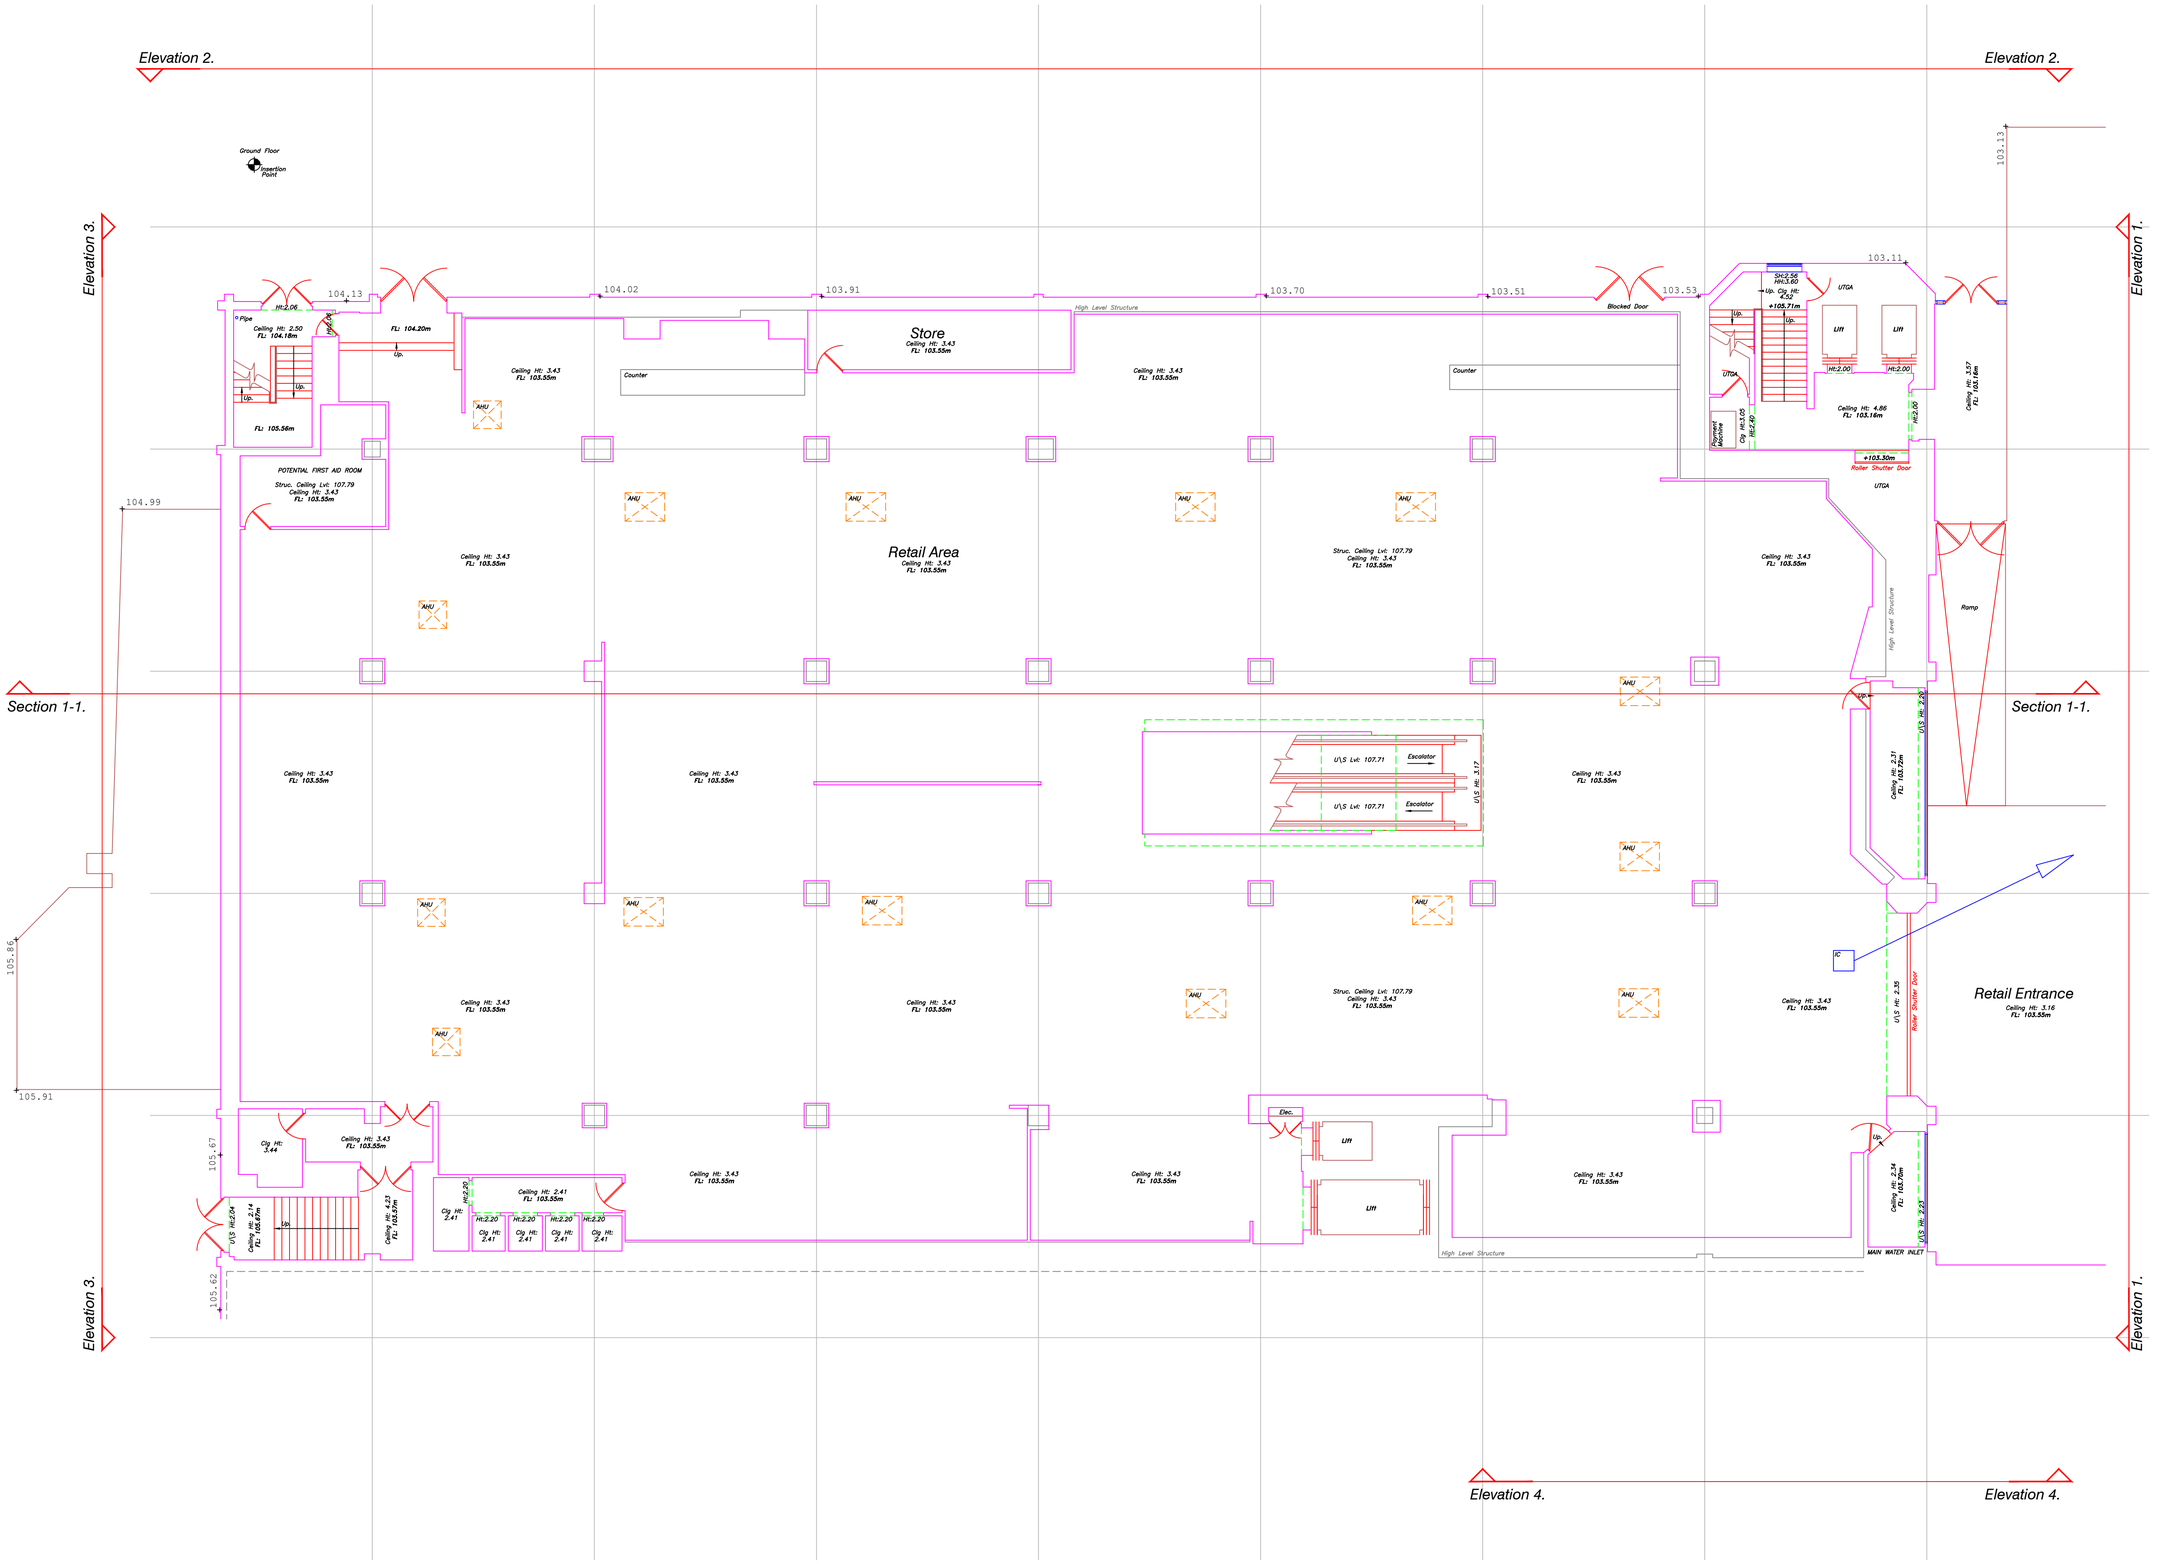
Elevation 2.
Elevation 2.
Elevation 3.
Elevation 1.
Section 1-1.
Section 1-1.
Elevation 3.
Elevation 1.
Elevation 4.
Elevation 4.
Ground Floor
Insertion Point
Store
Ceiling Ht: 3.43
FL: 103.55m
Retail Area
Ceiling Ht: 3.43
FL: 103.55m
Retail Entrance
Ceiling Ht: 3.16
FL: 103.55m
High Level Structure
Blocked Door
Counter
AHU
POTENTIAL FIRST AID ROOM
Struc. Ceiling Lvl: 107.79
Ceiling Ht: 3.43
FL: 103.55m
FL: 105.56m
FL: 104.20m
Ceiling Ht: 2.50
FL: 104.18m
Pipe
Ht:2.06
Up.
Up.
Up.