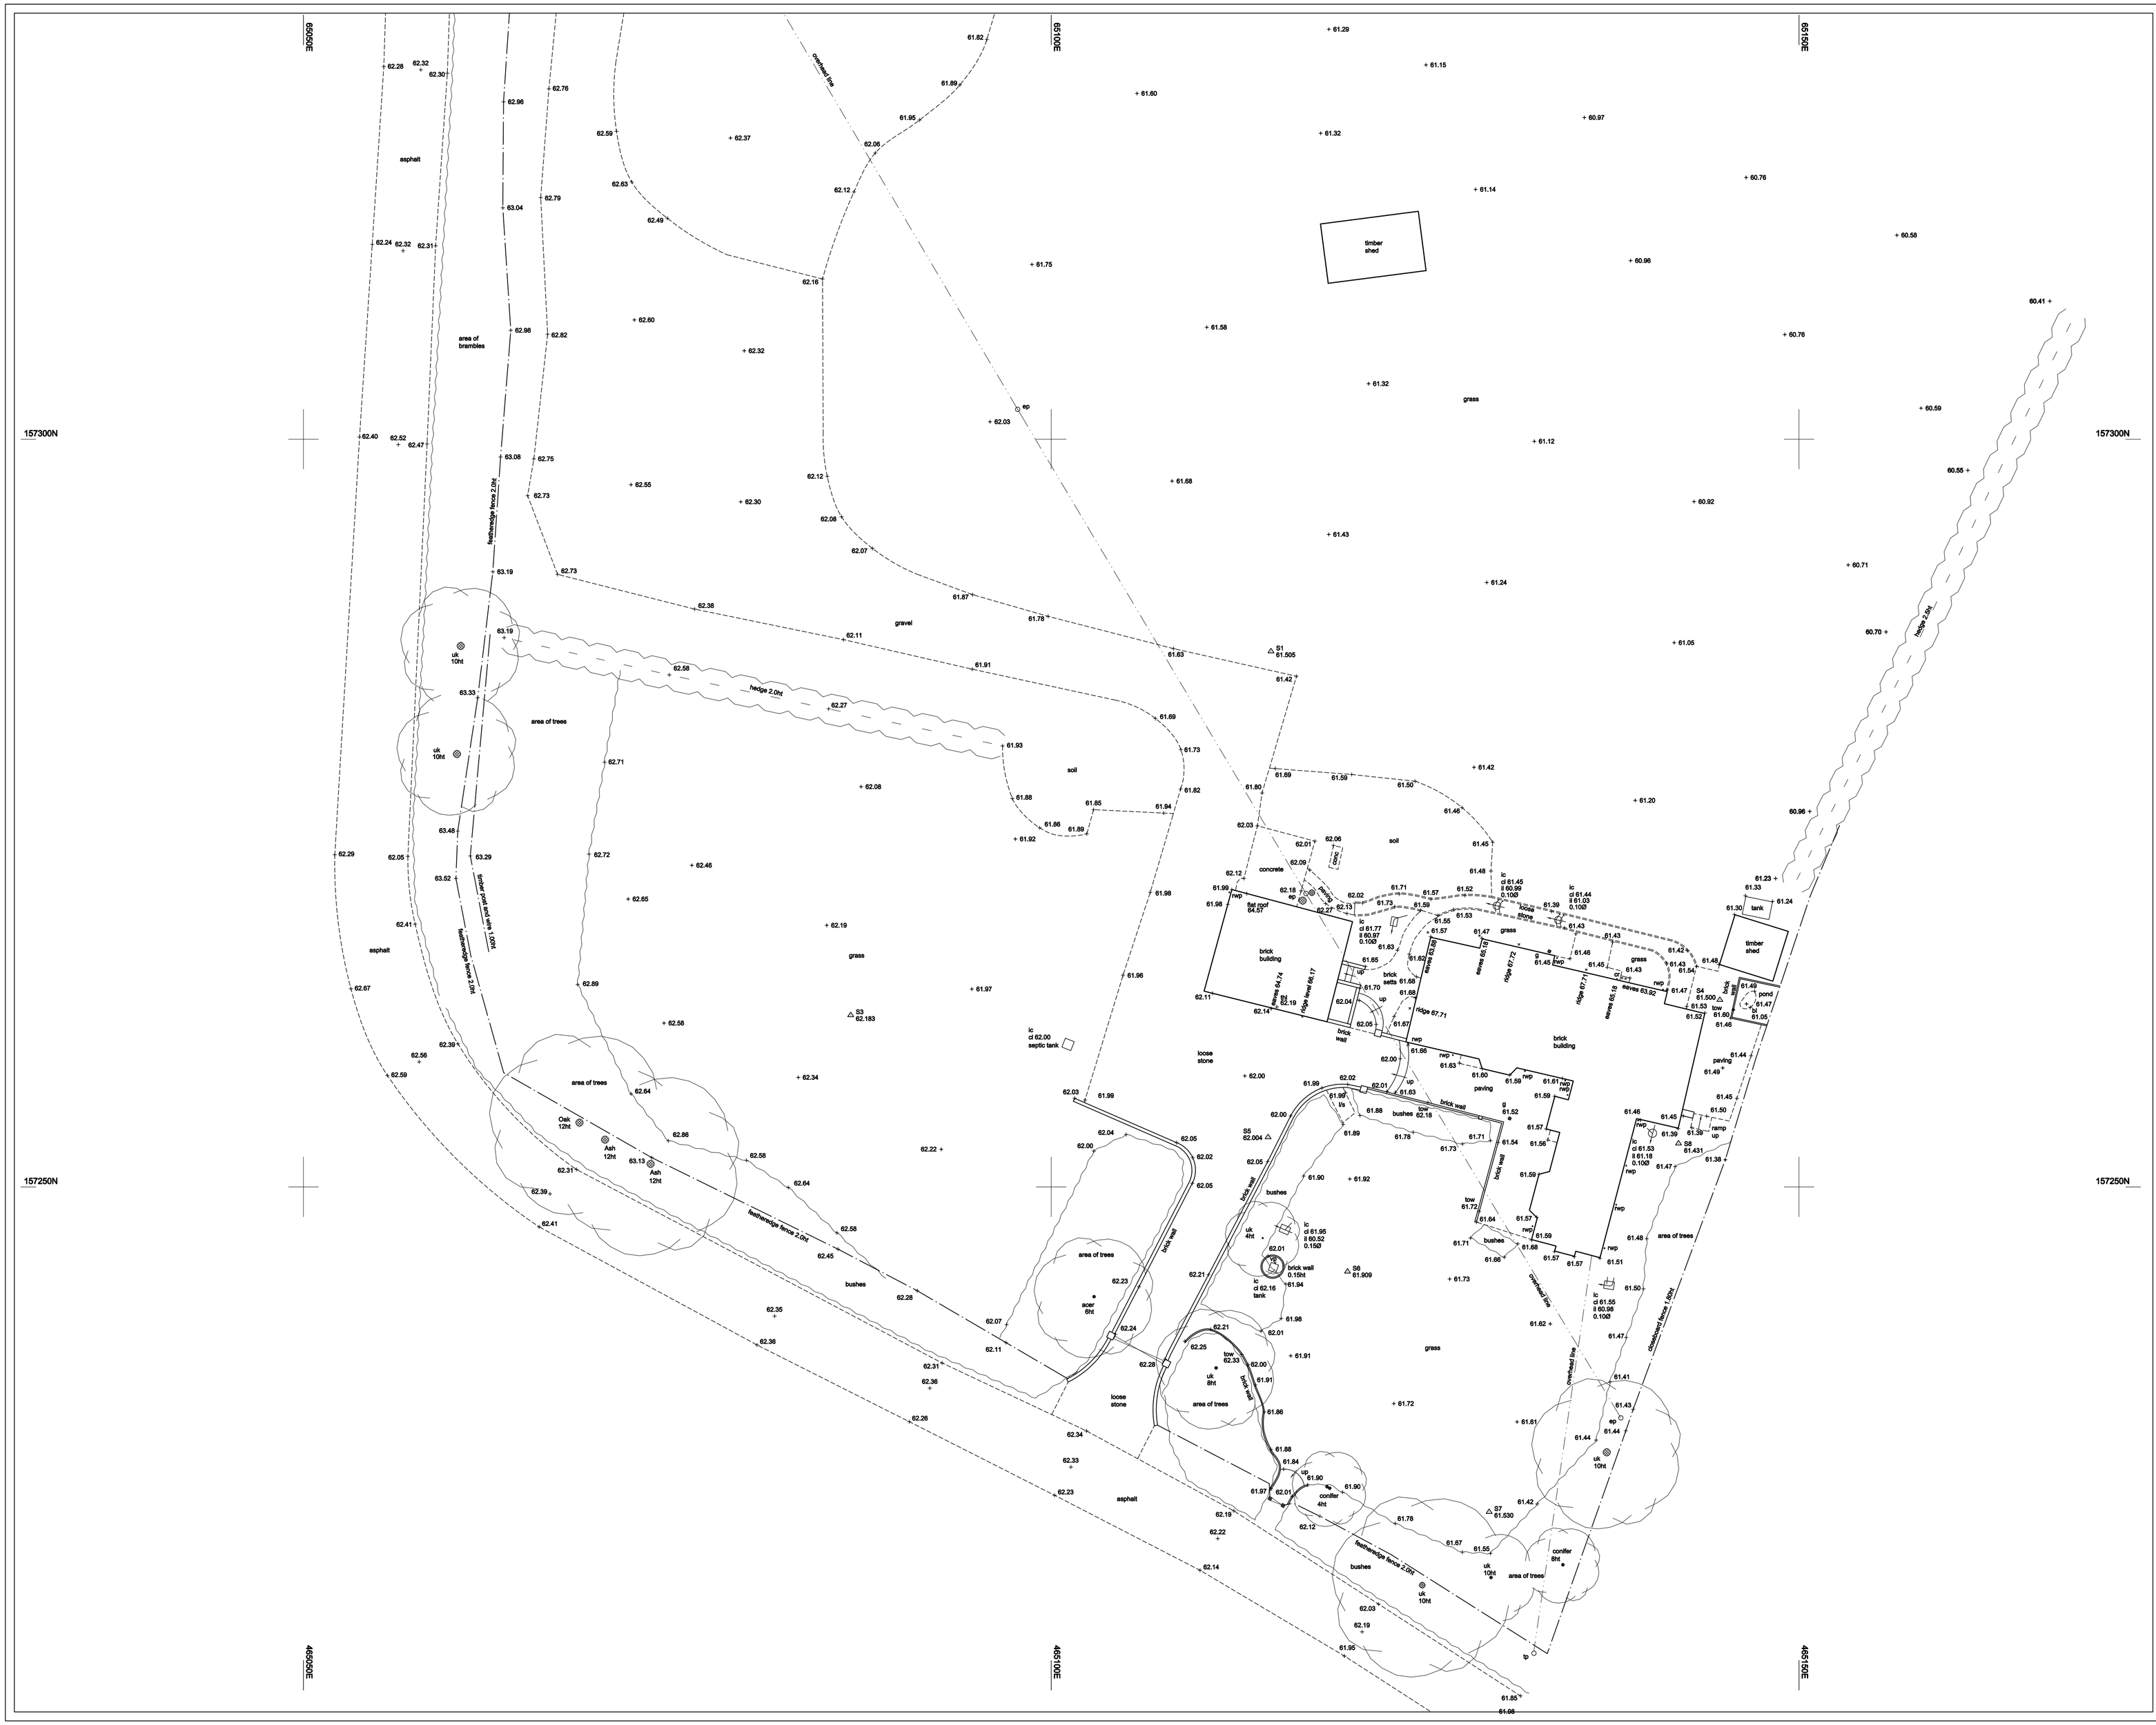

ALL LEVELS ARE IN METRES DERIVED FROM GPS TRANSFORMATION.
GRID COORDINATES ARE ORDNANCE SURVEY OSGB36 GRID DERIVED FROM GPS TRANSFORMATION. (NO SCALE FACTOR APPLIED)

PLOT SCALE ACCURACY OF 1:200.

TREE SPECIES TO BE CONFIRMED BY AN SPECIALIST IF ESSENTIAL TO THE SURVEY.

SERVICE COVERS UNDER SRUCTURES/VEHICLES OR ONES THAT ARE BURIED MAY BE OMITTED FROM THE SURVEY. PIPE DETAILS SURVEYED FROM SURFACE ONLY. BROKEN COVERS AND COVERS WITHIN BUSY HIGHWAYS WILL NOT BE LIFTED.

OVERHEAD CABLE POSITIONS/HEIGHTS SHOULD BE TREATED AS APPROXIMATE AND ARE LIABLE TO SEASONABLE CHANGE.

COPYRIGHT AND FULL RIGHTS REMAIN WITH CRYFIELD SURVEYS LTD.

TEXT KEY >

av - air valve	p & r fence - post & rail fence
bt - telecom	re - rodding eye
catv - cable television	rs - road sign
c/b fence - closeboard fence	rwp - rain water pipe
c/box - control box	sl - spot light
cl - cover level	sv - stop valve
cr - cable riser	svp - soil vent pipe
dp - depth	tbm - temporary bench mark
ep - electric pole	thl - threshold level
er - earthing rod	ts - service light
fh - fire hydrant	toc - top of cap
fl - floor level	top - top of pipe
fs - fire switch	tot - top of tank
g - gully	tp - telecom pole
gv - gas valve	u/s - underside
ht - height	ufl - unable to lift
ic - inspection cover	vp - vent pipe
il - invert level	w/c - water filled chamber
lp - lamp post	wm - water meter
mh - manhole	wo - wash out
mkr - marker	wp - waste pipe

STATION SCHEDULE

ID	EASTINGS	NORTHINGS	LEVEL	TYPE
S1	465114.694	157285.810	61.505	ROAD NAIL
S2	465073.828	157365.840	62.297	ROAD NAIL
S3	465096.593	157291.483	62.183	ROAD NAIL
S4	465144.708	157262.504	61.500	ROAD NAIL
S5	465114.502	157253.319	62.004	ROAD NAIL
S6	465119.812	157244.338	61.909	ROAD NAIL
S7	465129.284	157228.265	61.530	ROAD NAIL
S8	465141.945	157252.906	61.431	ROAD NAIL

PROJECT			
CUFAUDE, CUFAUDE LANE, BRAMLEY, RG26 5DN.			
DRAWING TITLE			
TOPOGRAPHICAL SURVEY			
CLIENT			
ET PLANNING			
SURVEY DATE	SHEET SIZE	SURVEYOR	CHECKED
OCTOBER 2023	A1	SF	VCB
DRAWING NUMBER		SCALE	
1427-01		1:200	

CRYFIELD SURVEYS LTD
Email: admin@cryfieldsurveys.co.uk Tel: 01926 935144
6 Rural Innovation Centre, Stoneleigh Park, Kenilworth, CV8 2LG.