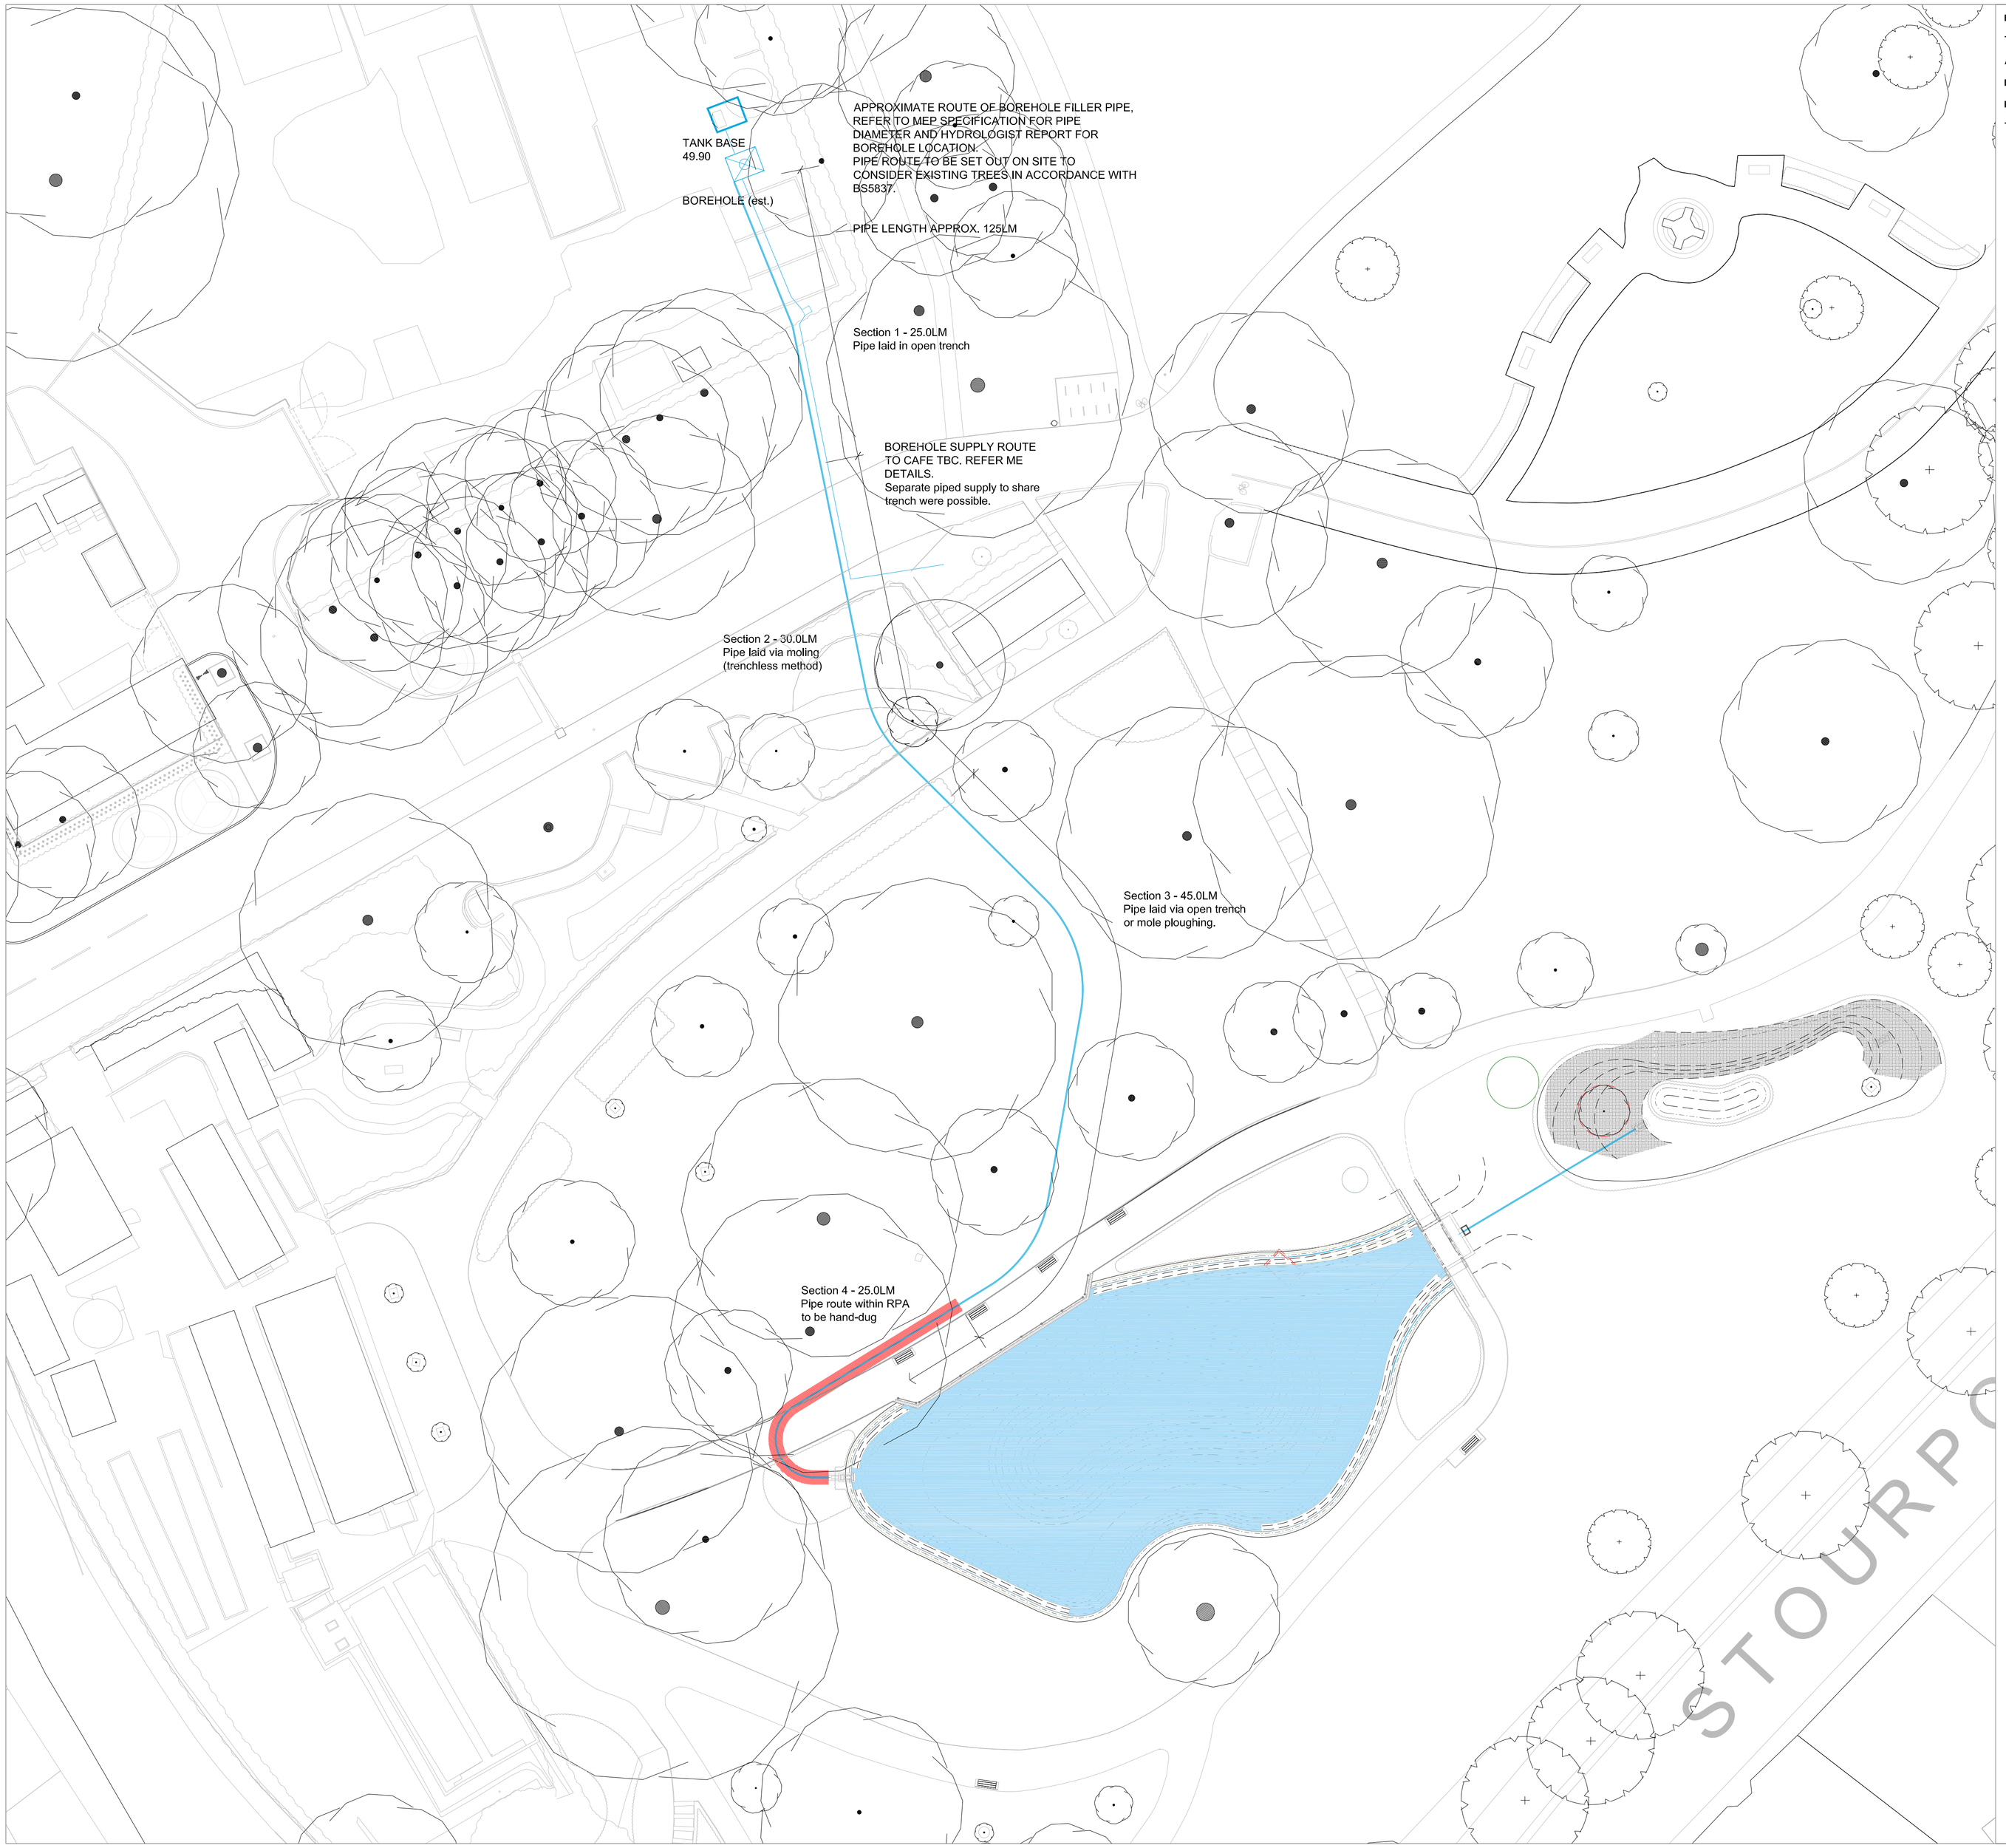

BRINTON POOL

THE DETAILED DESIGN AND SPECIFICATION OF THE POOL EDGE ANCHOR TRENCH, WATERPROOFING, SUMP CHAMBER AND BOREHOLE PIPE CONNECTION ARE CONTRACTOR DESIGN PORTIONS (CDP) AND ARE TO BE PROGRESSED AND CONFIRMED BY THE TENDERING CONTRACTOR.

DRAWING NOTES:

GENERAL:

1. COPYRIGHT OF THIS DRAWING IS VESTED IN PLINCKE AND IT MUST NOT BE COPIED OR REPRODUCED WITHOUT CONSENT.
2. DO NOT SCALE FROM THIS DRAWING - DIMENSIONS GOVERN. IF IN DOUBT, ASK!
3. ALL DIMENSIONS ARE IN MILLIMETRES UNLESS NOTED OTHERWISE. ONLY FIGURED DIMENSIONS ARE TO BE TAKEN FROM THIS DRAWING.
4. ALL DIMENSIONS SHALL BE VERIFIED ON SITE BEFORE PROCEEDING WITH THE WORK. ALL CONTRACTORS MUST VISIT SITE AND BE RESPONSIBLE FOR TAKING AND CHECKING ALL DIMENSIONS RELATIVE TO THEIR WORK.
5. PLINCKE SHALL BE NOTIFIED IMMEDIATELY, BY EMAIL, OF ANY DISCREPANCIES.
6. PLINCKE ACCEPT NO LIABILITY FOR ANY EXPENSE, LOSS OR DAMAGE OF WHATSOEVER NATURE AND HOWEVER ARISING FROM ANY VARIATION MADE TO THIS DRAWING OR IN THE EXECUTION OF THE WORK TO WHICH IT RELATES WHICH HAS NOT BEEN REFERRED TO THEM AND PRIOR APPROVAL OBTAINED.
7. ALL PLINCKE DRAWINGS TO BE READ IN CONJUNCTION WITH ALL RELEVANT ARCHITECTURAL, C&S ENGINEERS AND M&E ENGINEERS DRAWINGS AND SPECIFICATIONS.

REFERENCE FILES:

1. THIS DRAWING IS BASED ON THE FOLLOWING EXTERNAL CONSULTANTS DRAWINGS:

CONSULTANT	REFERENCE FILE	DATE RECEIVED

HEALTH, SAFETY & ENVIRONMENTAL INFORMATION:

1. IT IS ASSUMED THAT ALL WORKS ON THIS DRAWING WILL BE CARRIED OUT BY A COMPETENT CONTRACTOR AND, WHERE APPROPRIATE, WORKING TO AN APPROVED METHOD STATEMENT.
2. THIS DRAWING IS TO BE READ IN CONJUNCTION WITH ALL OTHER HAZARDS / RISKS WHICH HAVE BEEN IDENTIFIED AND RECORDED WITHIN THE PRE-CONSTRUCTION INFORMATION PACK AND / OR THE CONSTRUCTION PHASE H&S PLAN.
3. IN ADDITION TO THE HAZARDS / RISKS NORMALLY ASSOCIATED WITH THE TYPES OF WORK DETAILED ON THIS DRAWING, NOTE THE FOLLOWING:

ITEM N°	RISK REGISTER DETAILS

NOTES:

REV	DESCRIPTION	DRAWN	CHECK	DATE
P06	CAFE REMOVED FROM DRAWING	SS	CB	19/11/23
P05	TENDER ISSUE. DMS CORRECTED FOLLOWING QS REVIEW	RA	RW	12/04/22
P04	TENDER ISSUE. MINOR UPDATES FOLLOWING DTM 150322	RA	RW	25/03/22
P03	TENDER ISSUE	RA	RW	10/03/22
P02	CAFE FLOORPLAN AND NOTES ADDED REGARDING SEPARATE TANK/ PUMPED SUPPLY TO CAFE TOILETS	RW	RW	14/12/21
P01	PRELIMINARY FIRST ISSUE FOR REVIEW & COMMENT	RW	RW	12/11/21

KEY PLAN

N

COMMUNITY FUND

Made possible with Heritage Fund

plincke.

MANCHESTER
0161 237 9223
north@plincke.com

RUGBY
0178 881 7866
midlands@plincke.com

LONDON
0207 739 3330
london@plincke.com

www.plincke.com

PROJECT TITLE
BRINTON PARK
RESTORATION & RENEWAL

STATUS

SCALE @ A1
1:250

DRAWING TITLE
PROPOSED POOL
BOREHOLE FILLER PIPE ROUTE

DATE
12/11/21

PROJECT No.
0588

DRAWING No.
PLI_C1_SW_DR_L_0245

REVISION
P06

SCALE BAR @ 1:100

0 1 2 5 9m