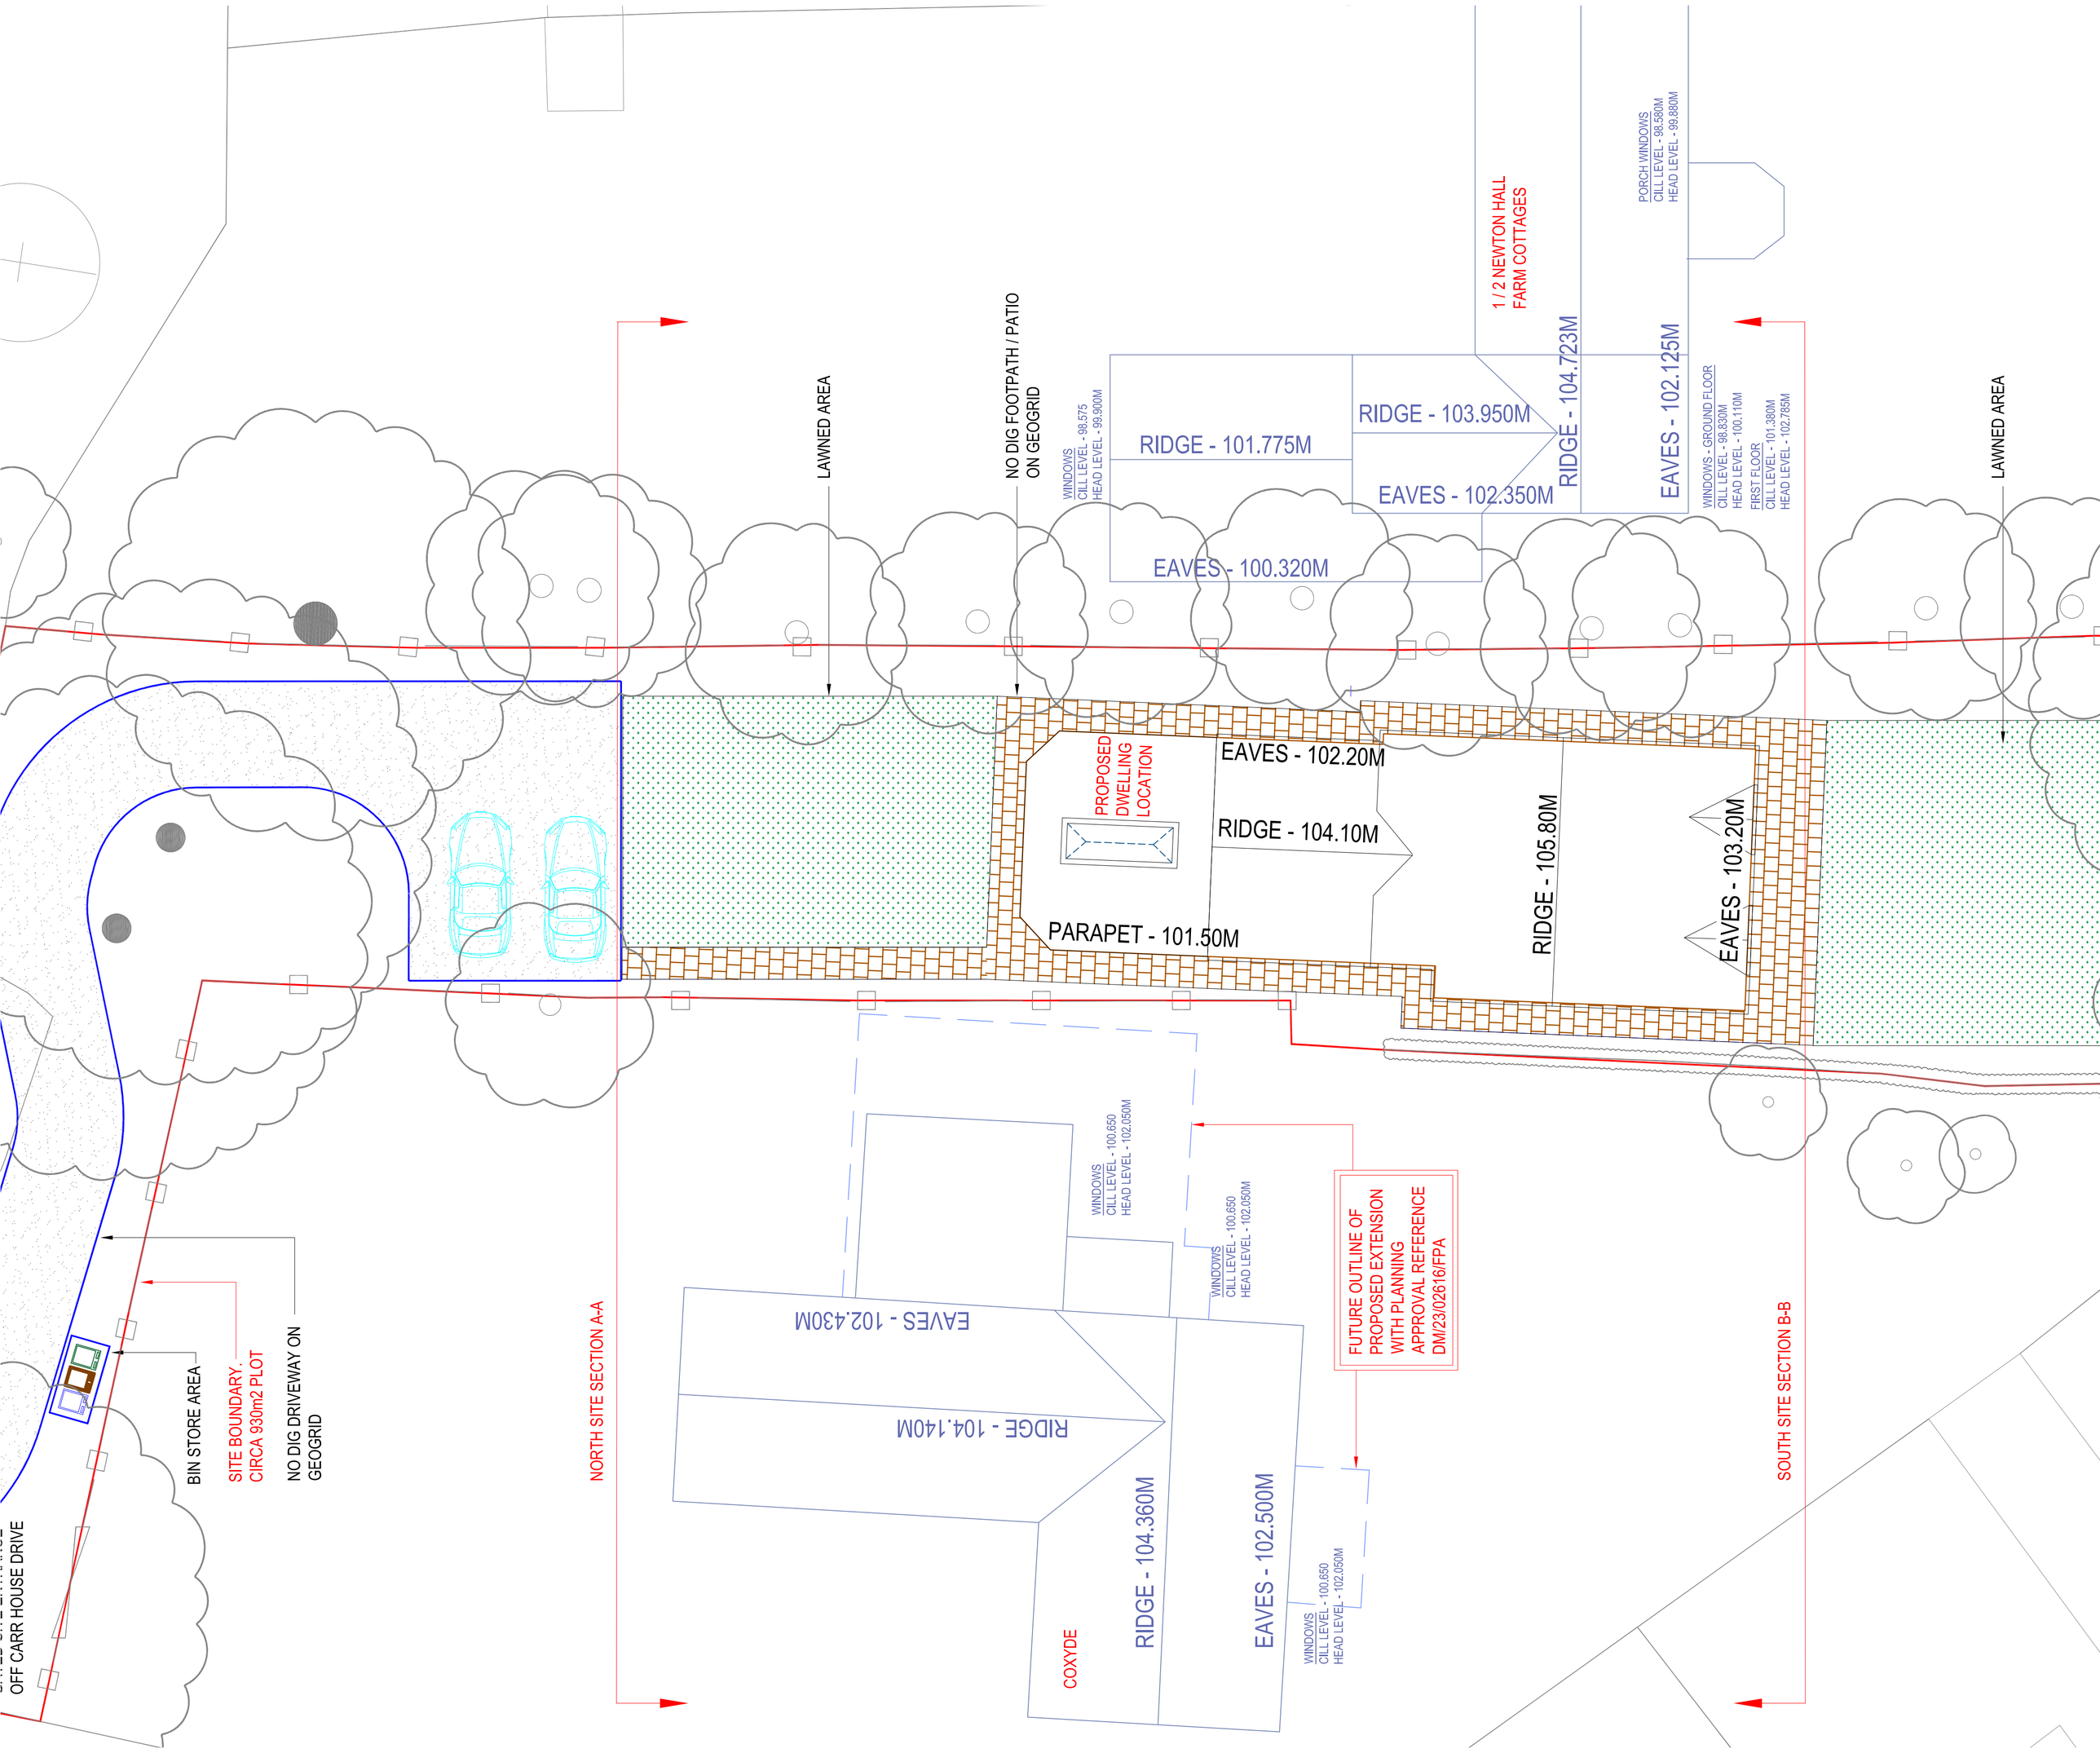
1 / 2 NEWTON HALL
FARM COTTAGES
PORCH WINDOWS
CILL LEVEL - 98.580M
HEAD LEVEL - 99.880M
LAWNED AREA
NO DIG FOOTPATH / PATIO
ON GEOGRID
WINDOWS
CILL LEVEL - 98.575
HEAD LEVEL - 99.900M
RIDGE - 101.775M
RIDGE - 103.950M
EAVES - 102.350M
RIDGE - 104.723M
EAVES - 102.125M
EAVES - 100.320M
WINDOWS - GROUND FLOOR
CILL LEVEL - 98.830M
HEAD LEVEL - 100.110M
FIRST FLOOR
CILL LEVEL - 101.380M
HEAD LEVEL - 102.785M
LAWNED AREA
PROPOSED
DWELLING
LOCATION
EAVES - 102.20M
RIDGE - 104.10M
RIDGE - 105.80M
EAVES - 103.20M
PARAPET - 101.50M
WINDOWS
CILL LEVEL - 100.650
HEAD LEVEL - 102.050M
WINDOWS
CILL LEVEL - 100.650
HEAD LEVEL - 102.050M
FUTURE OUTLINE OF
PROPOSED EXTENSION
WITH PLANNING
APPROVAL REFERENCE
DM/23/02616/FPA
EAVES - 102.430M
RIDGE - 104.140M
RIDGE - 104.360M
EAVES - 102.500M
WINDOWS
CILL LEVEL - 100.650
HEAD LEVEL - 102.050M
COXYDE
NORTH SITE SECTION A-A
SOUTH SITE SECTION B-B
BIN STORE AREA
SITE BOUNDARY .
CIRCA 930m2 PLOT
NO DIG DRIVEWAY ON
GEOGRID
OFF CARR HOUSE DRIVE