Copyright Atkinson Architects. All rights reserved. All dimensions to be checked on site prior to construction & any discrepancies notified to the Architect.

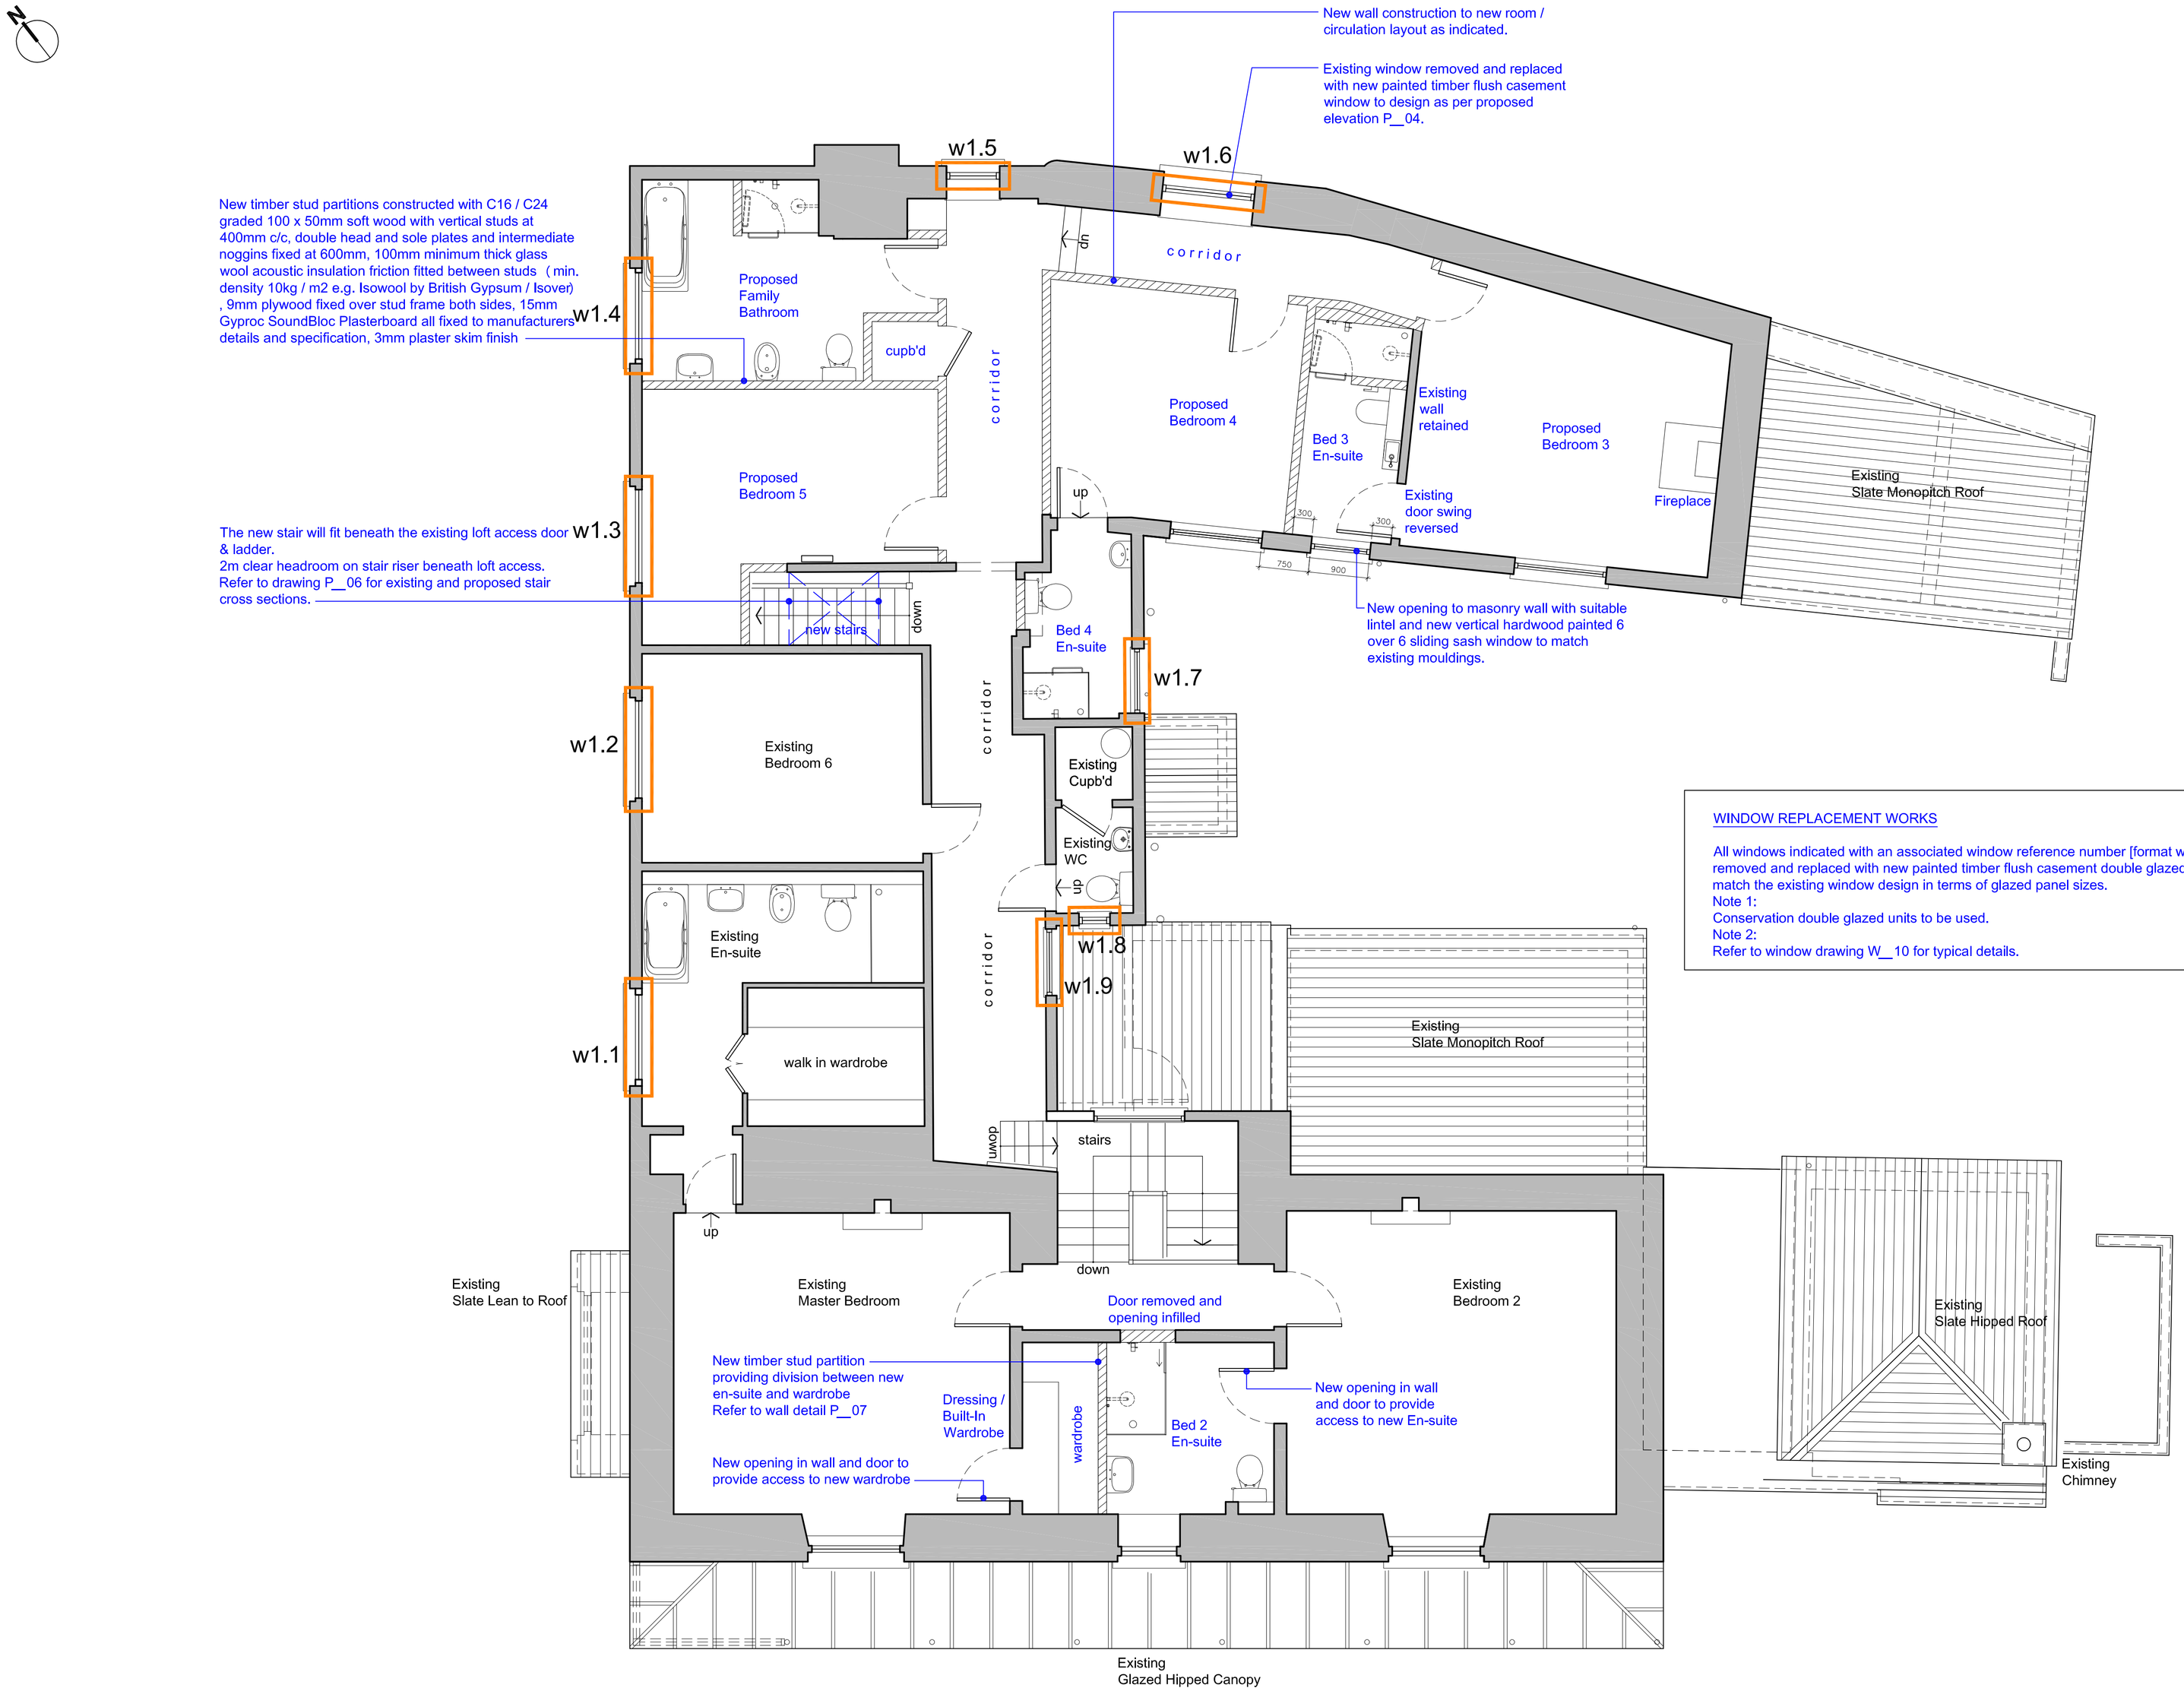

WINDOW REPLACEMENT WORKS

All windows indicated with an associated window reference number [format w*x.x*] are to be carefully removed and replaced with new painted timber flush casement double glazed windows and all to match the existing window design in terms of glazed panel sizes.
Note 1:
Conservation double glazed units to be used.
Note 2:
Refer to window drawing W__10 for typical details.

0 1 2 3 4 5m

Location / Project			
Craddock Lodge, Craddock, Devon, EX15 3LL. Listed Building Renovations to Grade II Listed Country House.			
Date	Drawn by	Checked by	Scale
Mar 2024	DH	RA	1:50 at A1

Drawing Title

PLANNING & LISTED BUILDING

Proposed First Floor Plan

Revision	Date	Note	Author

www.atkinsonarchitects.co.uk
5 Acre Place, Plymouth, Devon, PL1 4QP
01752 312 616
RIBA Chartered Practice &
RIBA Accredited Conservation Architects
Copyright AA Ltd. All Rights Reserved.
atkinson architects

Project Number	Drawing number	Revision
24.41	P__01	.