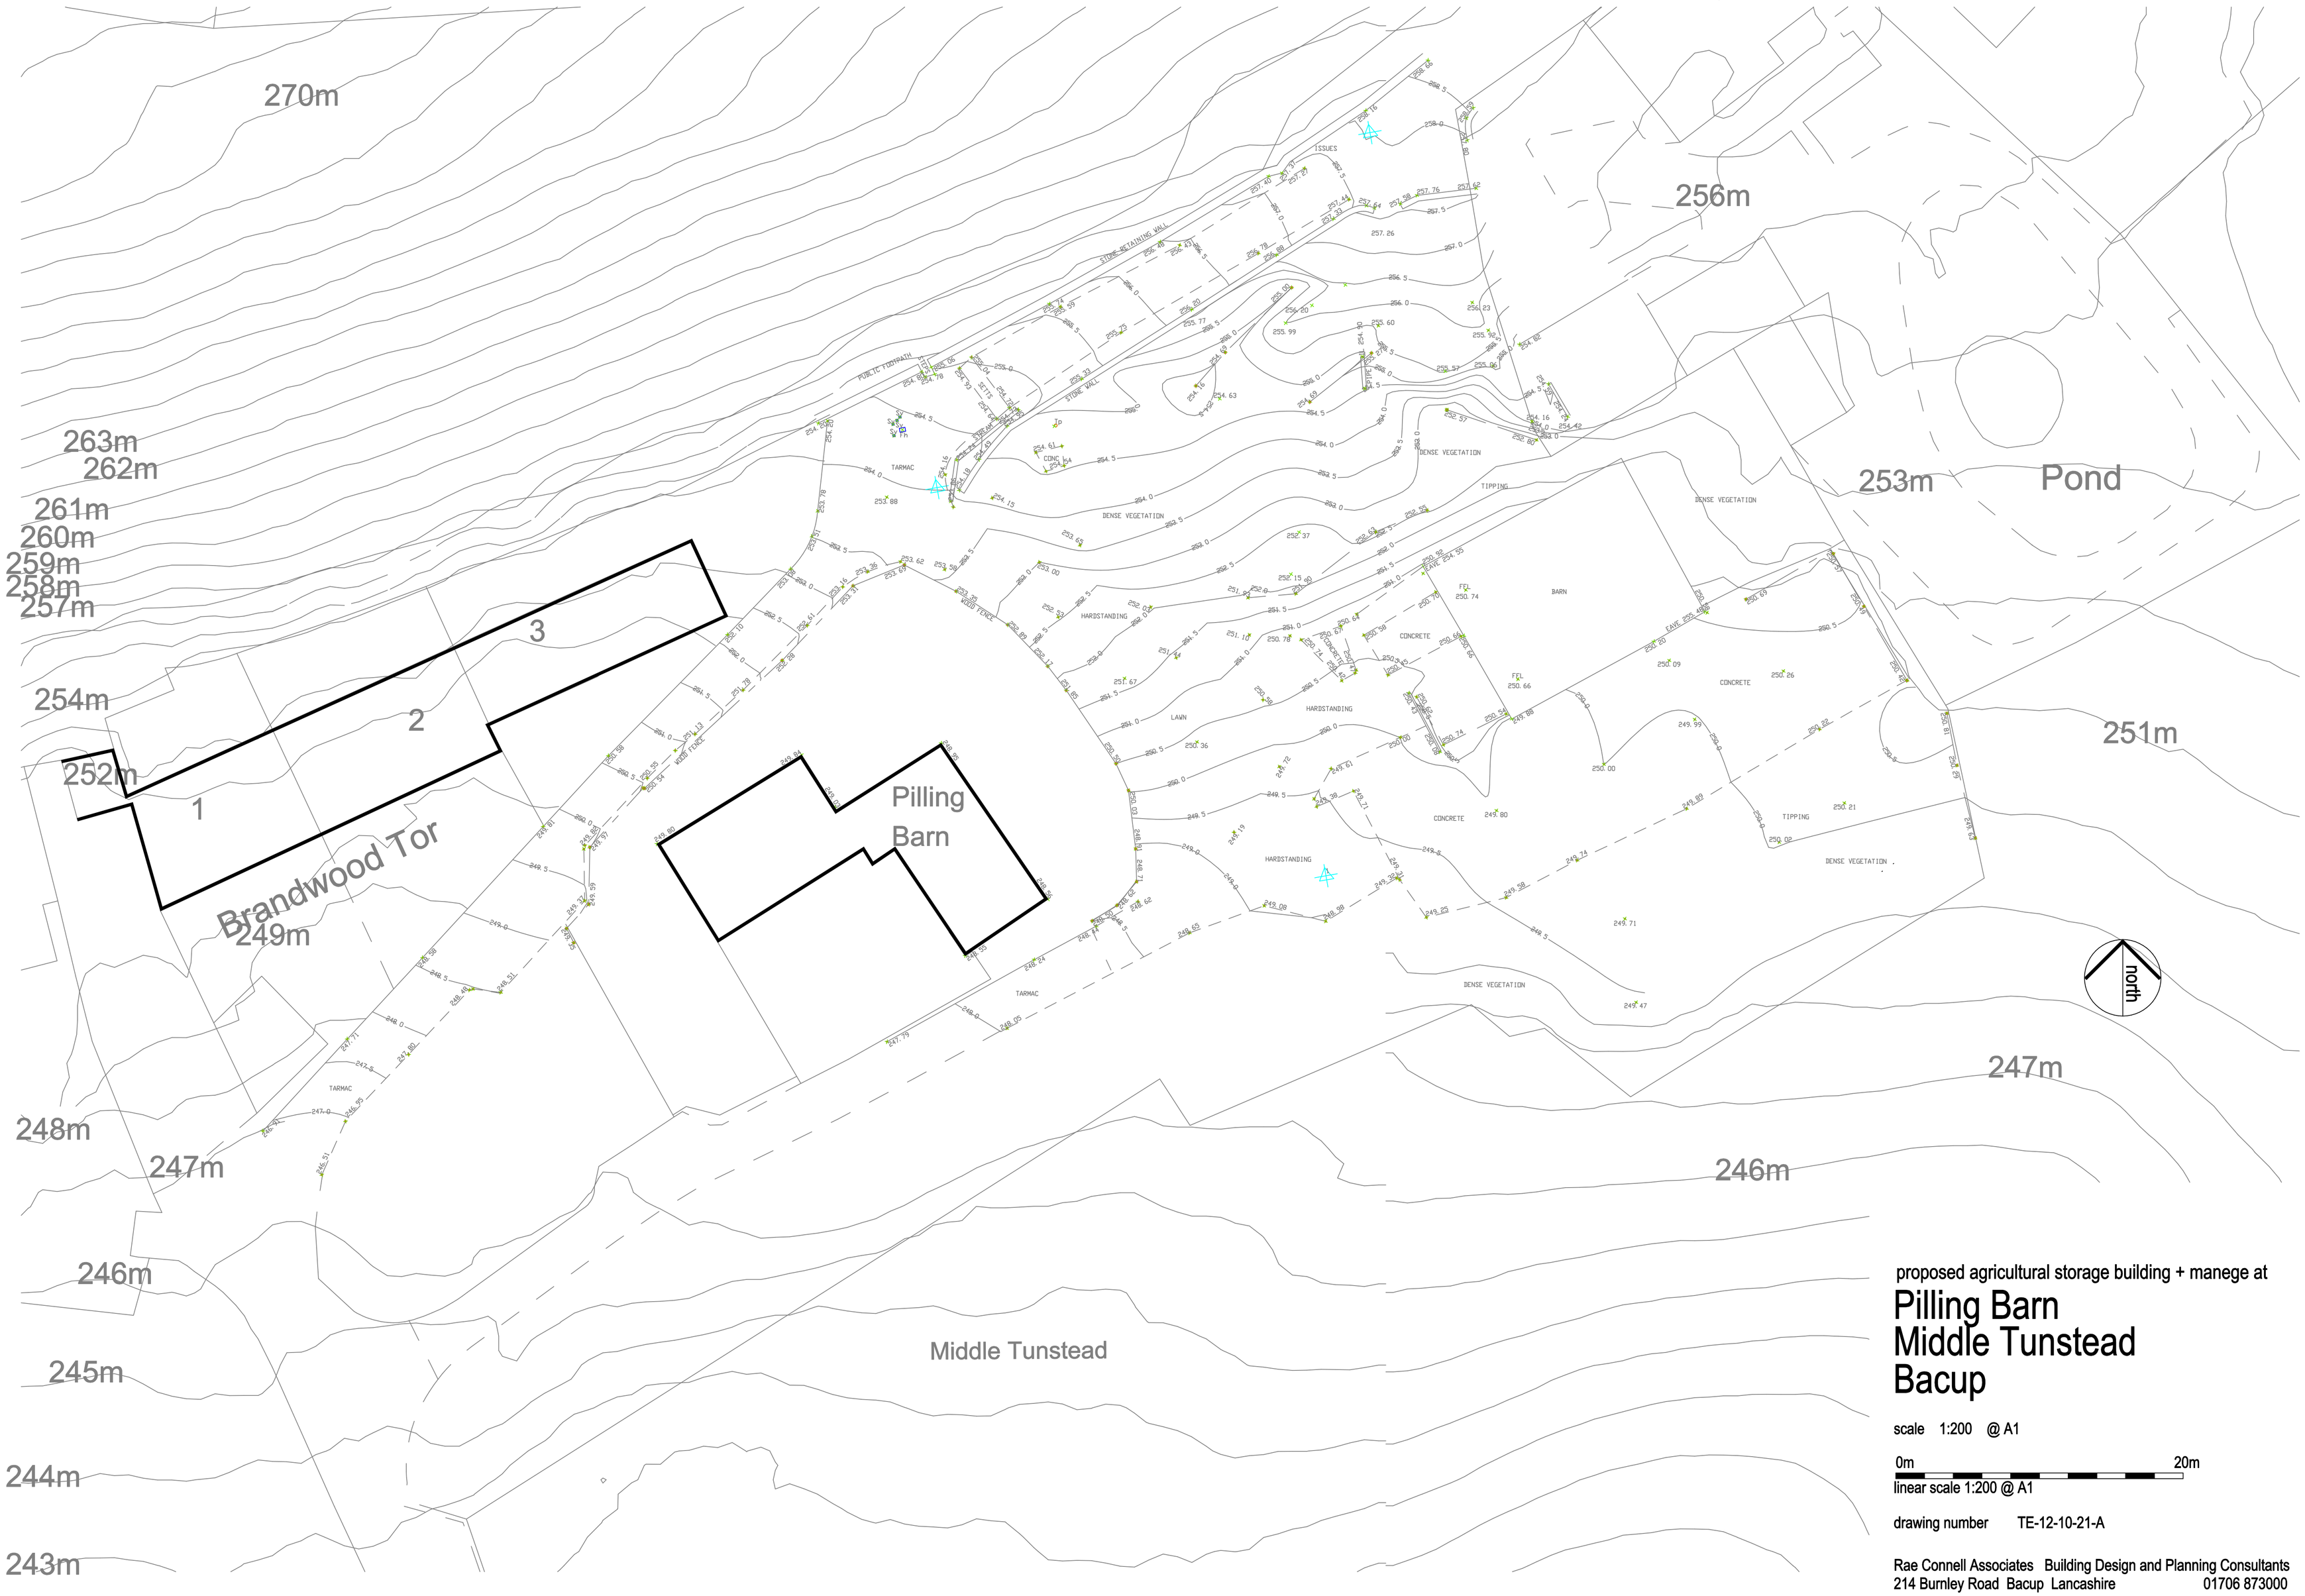

proposed agricultural storage building + manege at

Pilling Barn
Middle Tunstead
Bacup

scale 1:200 @ A1

0m 20m

linear scale 1:200 @ A1

drawing number TE-12-10-21-A

Rae Connell Associates Building Design and Planning Consultants
214 Burnley Road Bacup Lancashire 01706 873000