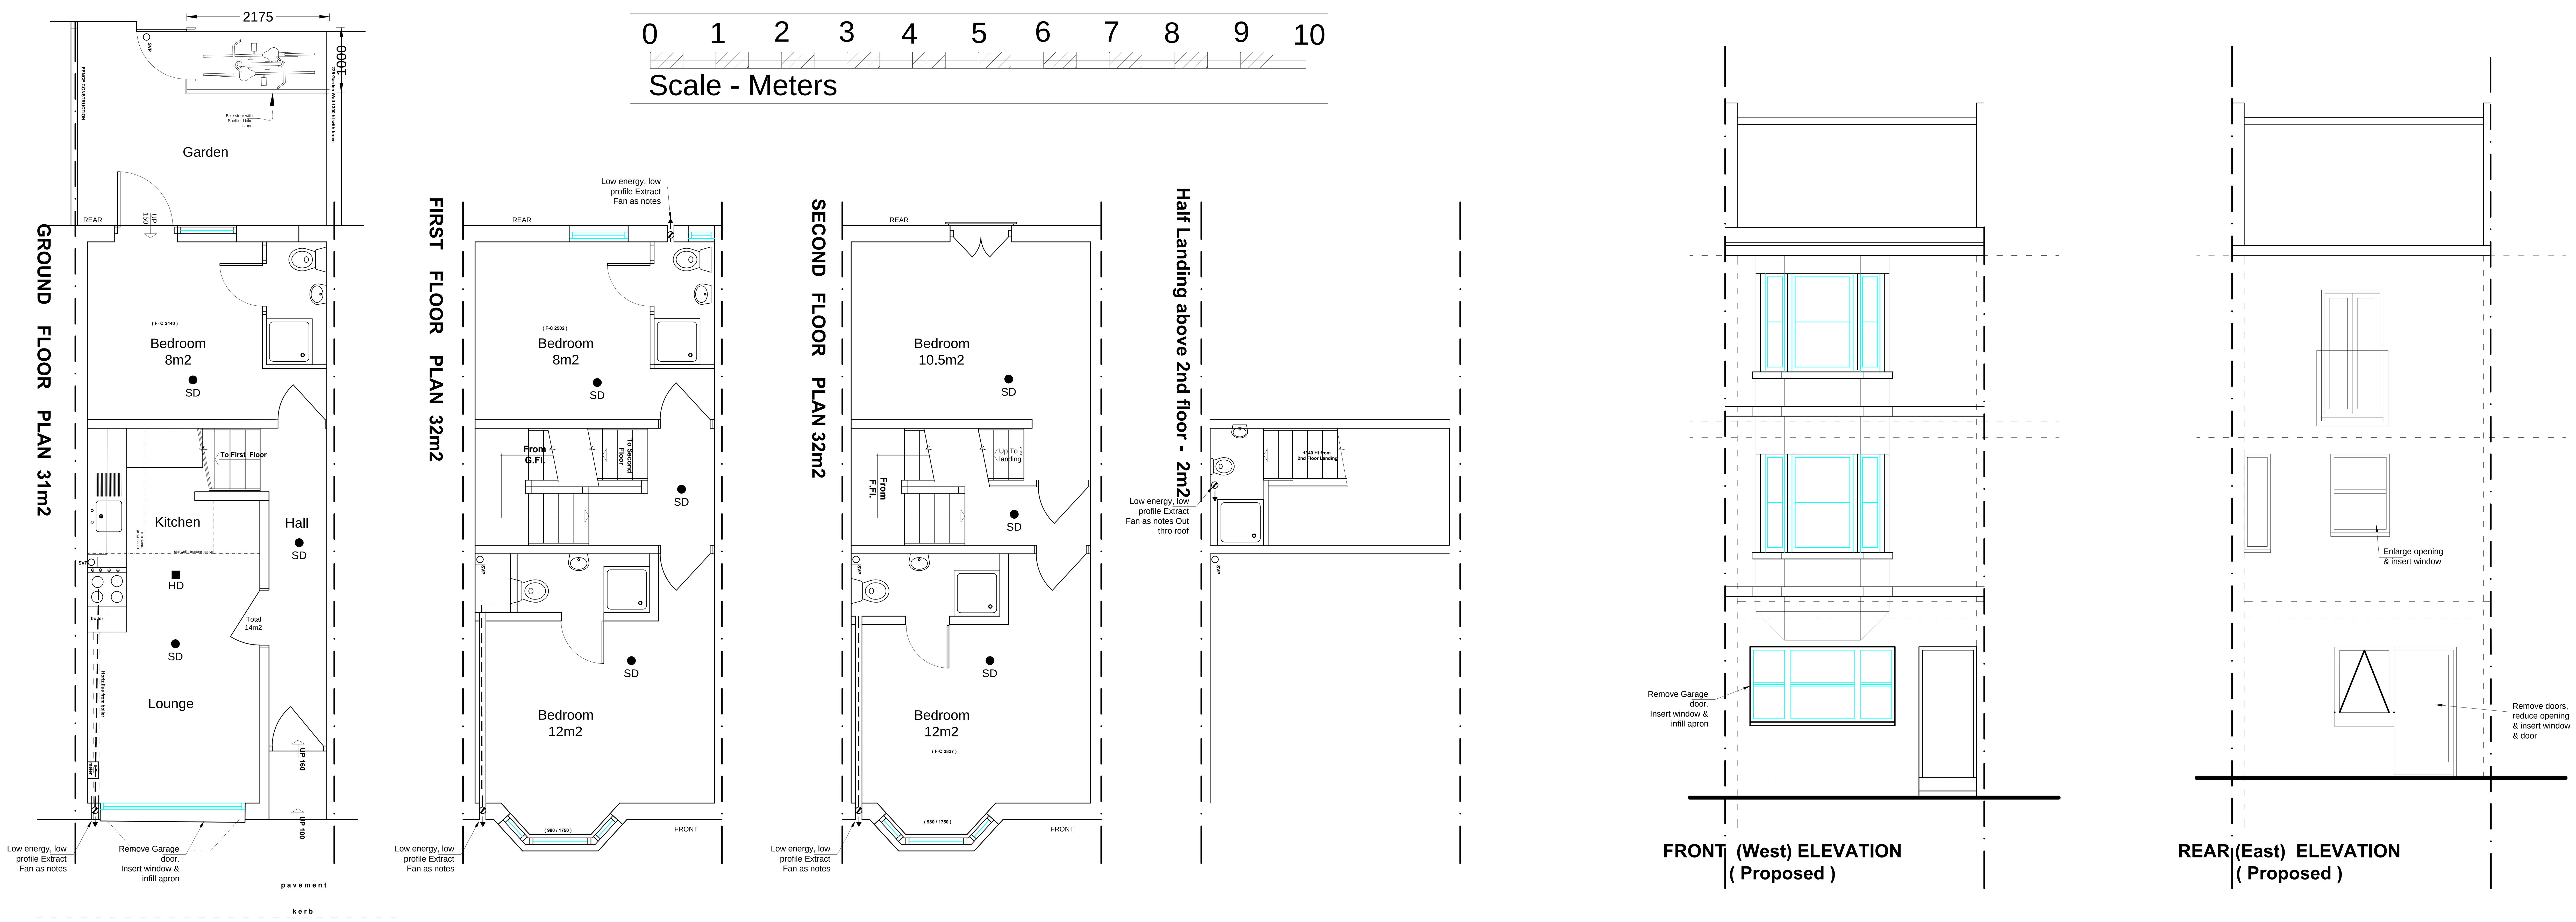

Proposed @1.50

OS Map @1.1250

Revision	Date	By	Rev. No.
Bicycle store in rear garden	Mar 24		a

Client

Project: 12 Manchester Street, Brighton

Title: Proposed Design & OS Map

IMPORTANT NOTES :

1. GENERAL

(i) The design is to scale shown, work to figured dimensions and relative position, confirm to designer.

(ii) This drawing is to be read in conjunction with all relevant drawings, detailed specifications where applicable and all associated drawings in this series. (if any)

(iii) Any discrepancy on this drawing is to be reported immediately to the partnership for clarification.

(iv) The contractor is responsible for all temporary works and for the stability of the works in progress.

CLIVE HAWKINS
ARCHITECTS LTD
DESIGN@CLIVEHAWKINSONLINE.COM Tel: 01273 245249

Date	Scales	Project No.	Dwg. No.	Rev. Date.	Rev. No.
Mar 24	1:50 @ A1	2034	01		a