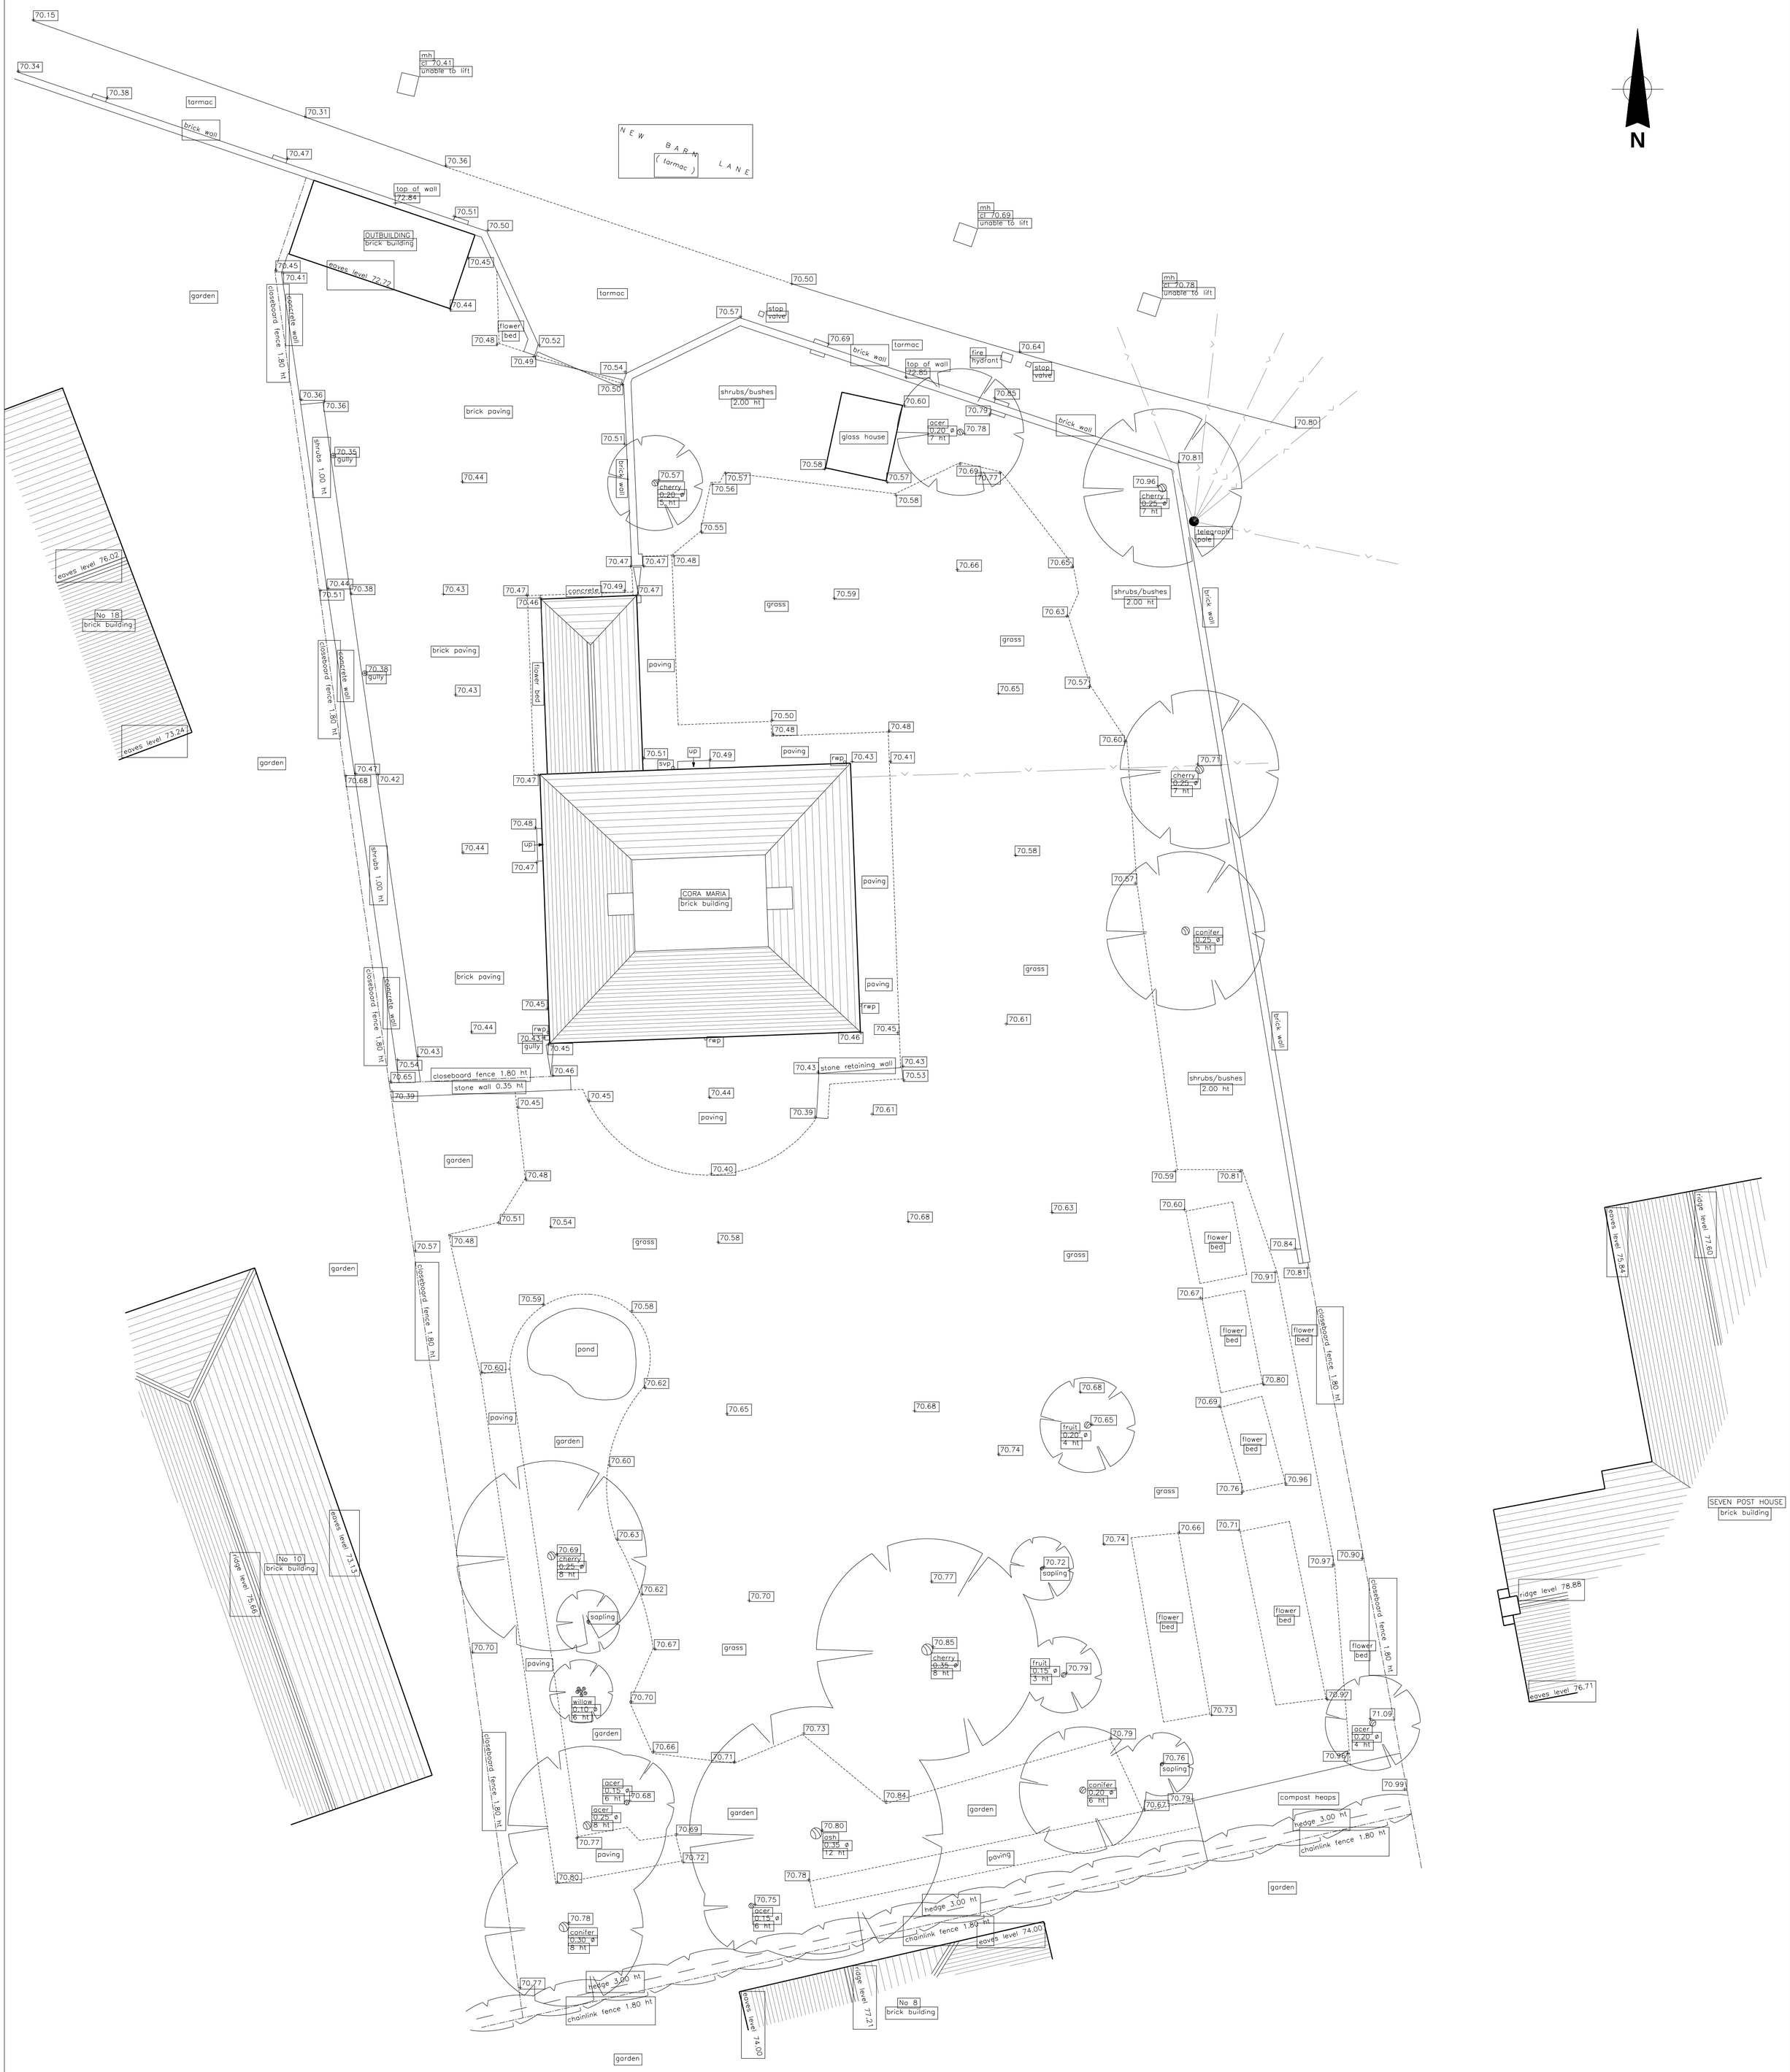

SITE PLAN

0 1 2 3 4 5 6 7 8 9 10 15

1:100 Scale Bar. Units: Metres

PROJECT:
Cora Maria
New Barn Lane
Cheltenham

CLIENT:
[redacted]

DRAWING:
Survey Drawing
Site Plan

DRAWING NUMBER:
610/01

SCALE
1:100 @ A1P

DATE
March 2024

DRAWN
SB

[redacted]