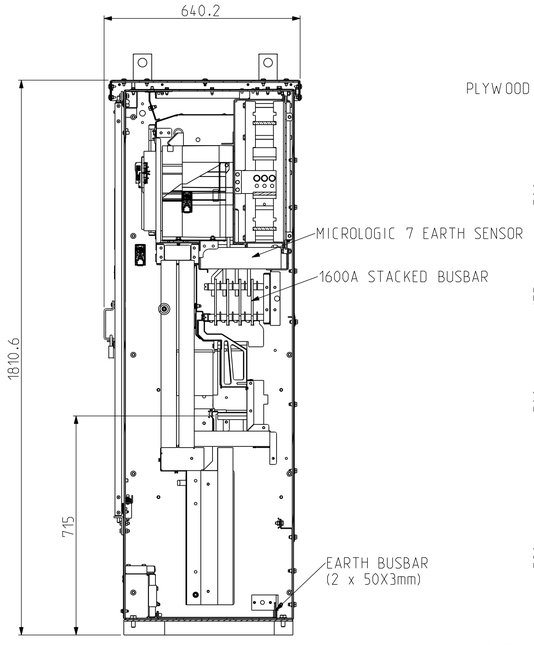

SECTION A-A

VIEW TO SHOW OUTGOING NSX400's

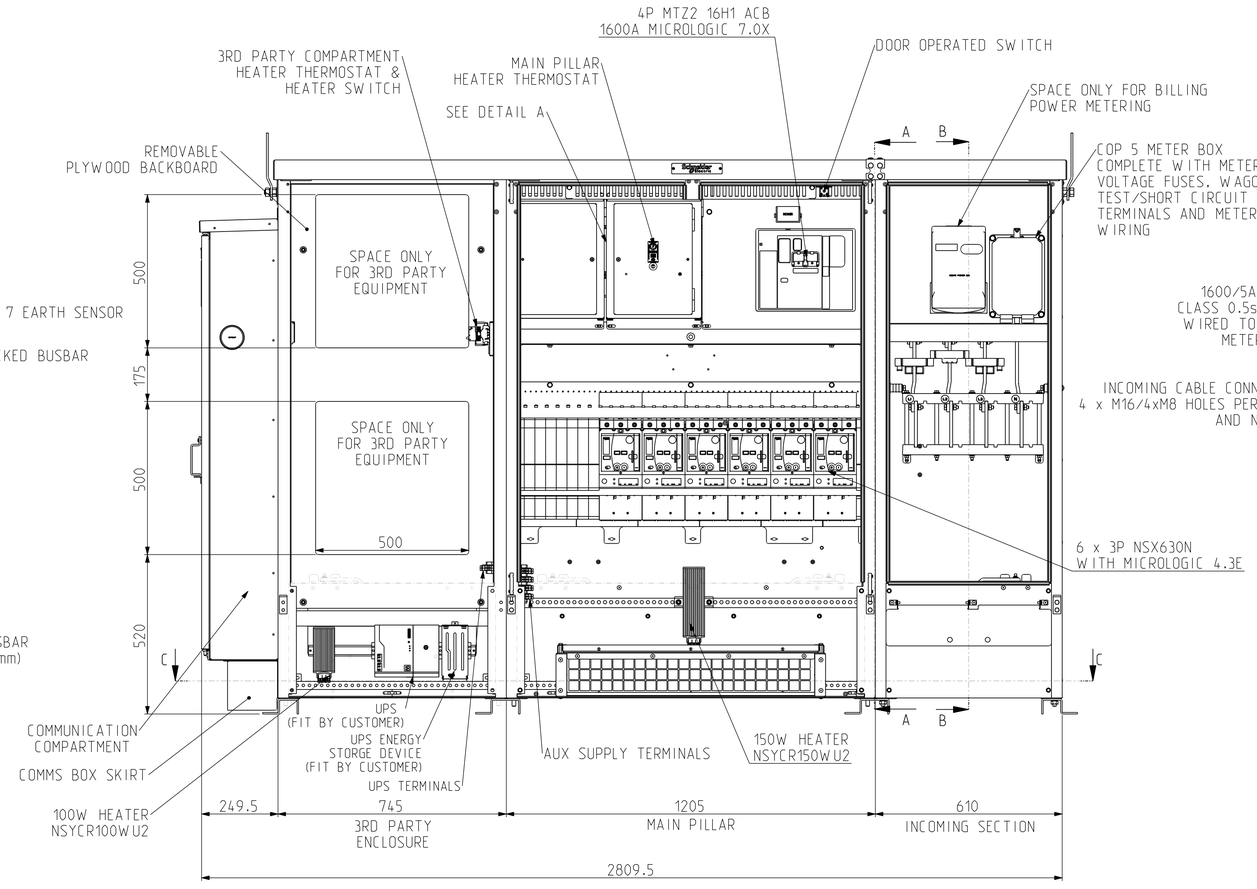

FRONT VIEW WITH DOORS REMOVED FOR CLARITY

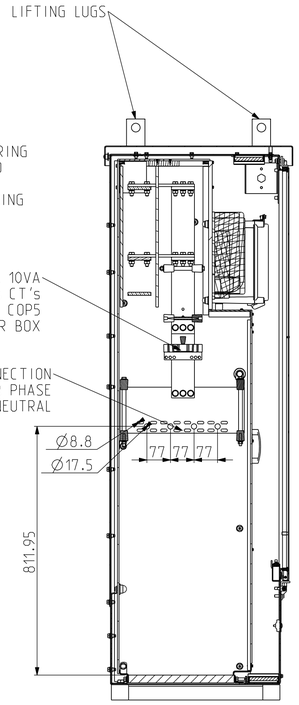

SECTION B-B

VIEW TO SHOW INCOMING CABLE CONNECTIONS

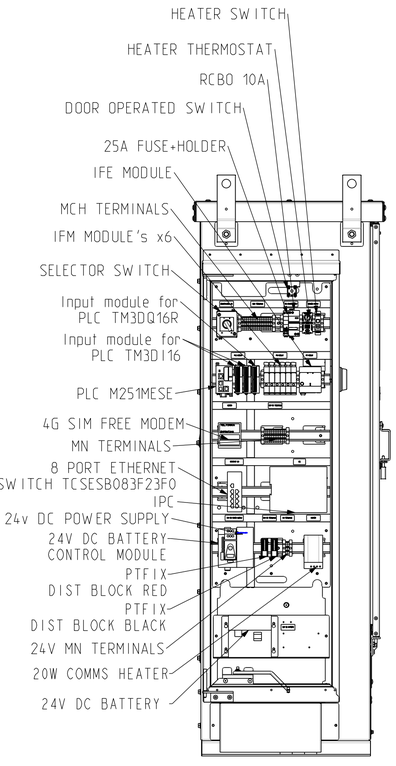

VIEW TO SHOW COMMUNICATION COMPARTMENT

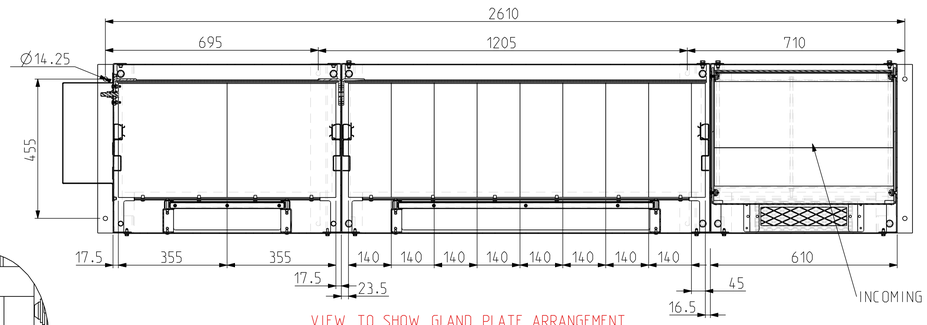

VIEW TO SHOW GLAND PLATE ARRANGEMENT

SECTION C-C

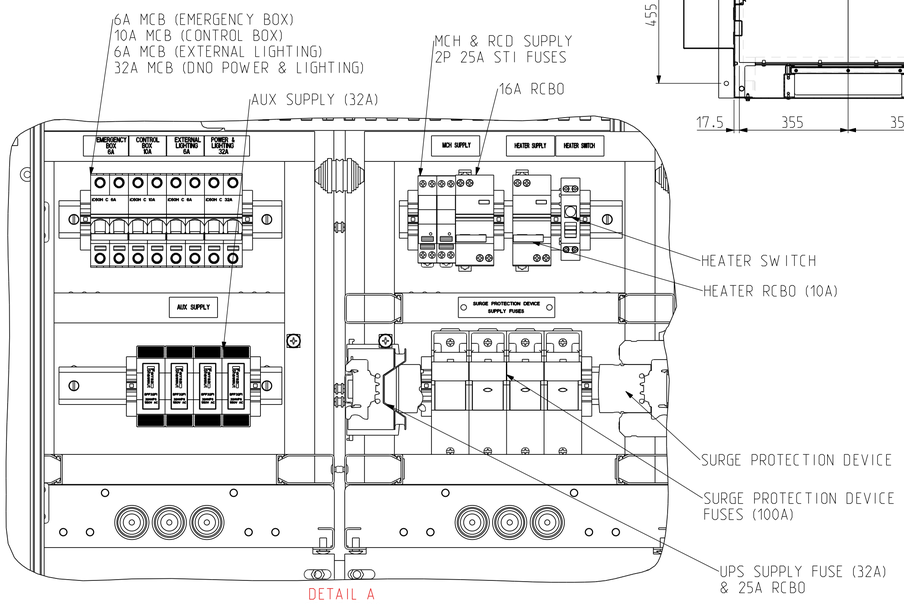

DETAIL A

SCALE 7:20

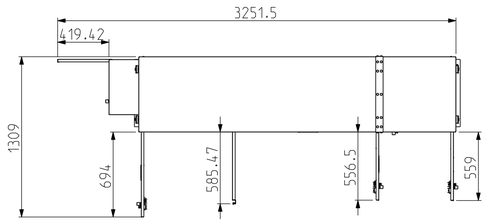

VIEW TO SHOW PILLAR WITH DOORS OPEN

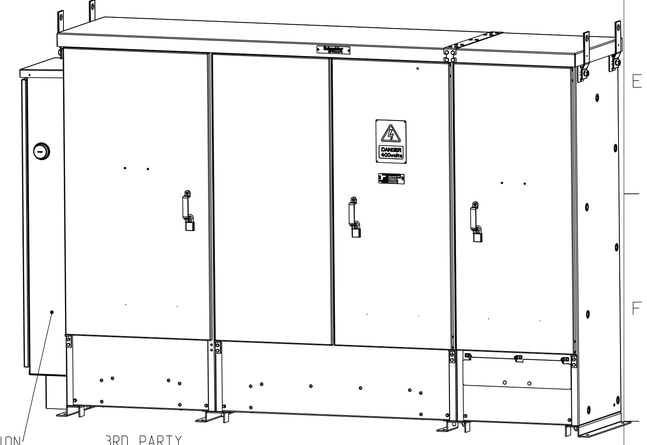

ISOMETRIC VIEW SCALE 7:100

1	20.03.23	UPDATED AS PER MEETING 17.03.23.	J.SAV	-	-	-	AC	-	-	
Rev	Date	Modification	Name	Visa	Name	Visa	Name	Visa	C.Ref.	
			Drawn By		Checked By		Approved By			

Range or family: NS MK11	Designed by: J.SAV	Approved by: AC	Date: 16.01.23
Update description:			Application note:
			Distribution code:

Material:	As per standard or specification:
Heat treatment:	As per specification:
Surface protection:	As per specification:

Scale: 1:10

Tolerancing Standard : Dimensions upto 500mm +/- 0.5,Dimensions above 500mm +/- 1 Dimension with 2 dec places +/- 0.15

Units of measure : mm

Schneider Electric

1600A 6 WAY NS FEEDER PILLAR WITH I/C DNO METERING

FOR IONITY

Number: EION16A6WFS

Revision: 1

Sheet: 1/1

The information is highly confidential and is the exclusive property of Schneider Electric
copyright reserved. This drawing must not be used for any purpose other than that expressly permitted in writing by the owners and must not be disclosed or reproduced in any way without permission from the owners in written. This drawing must be returned to the owners when the purpose has ceased.

State: