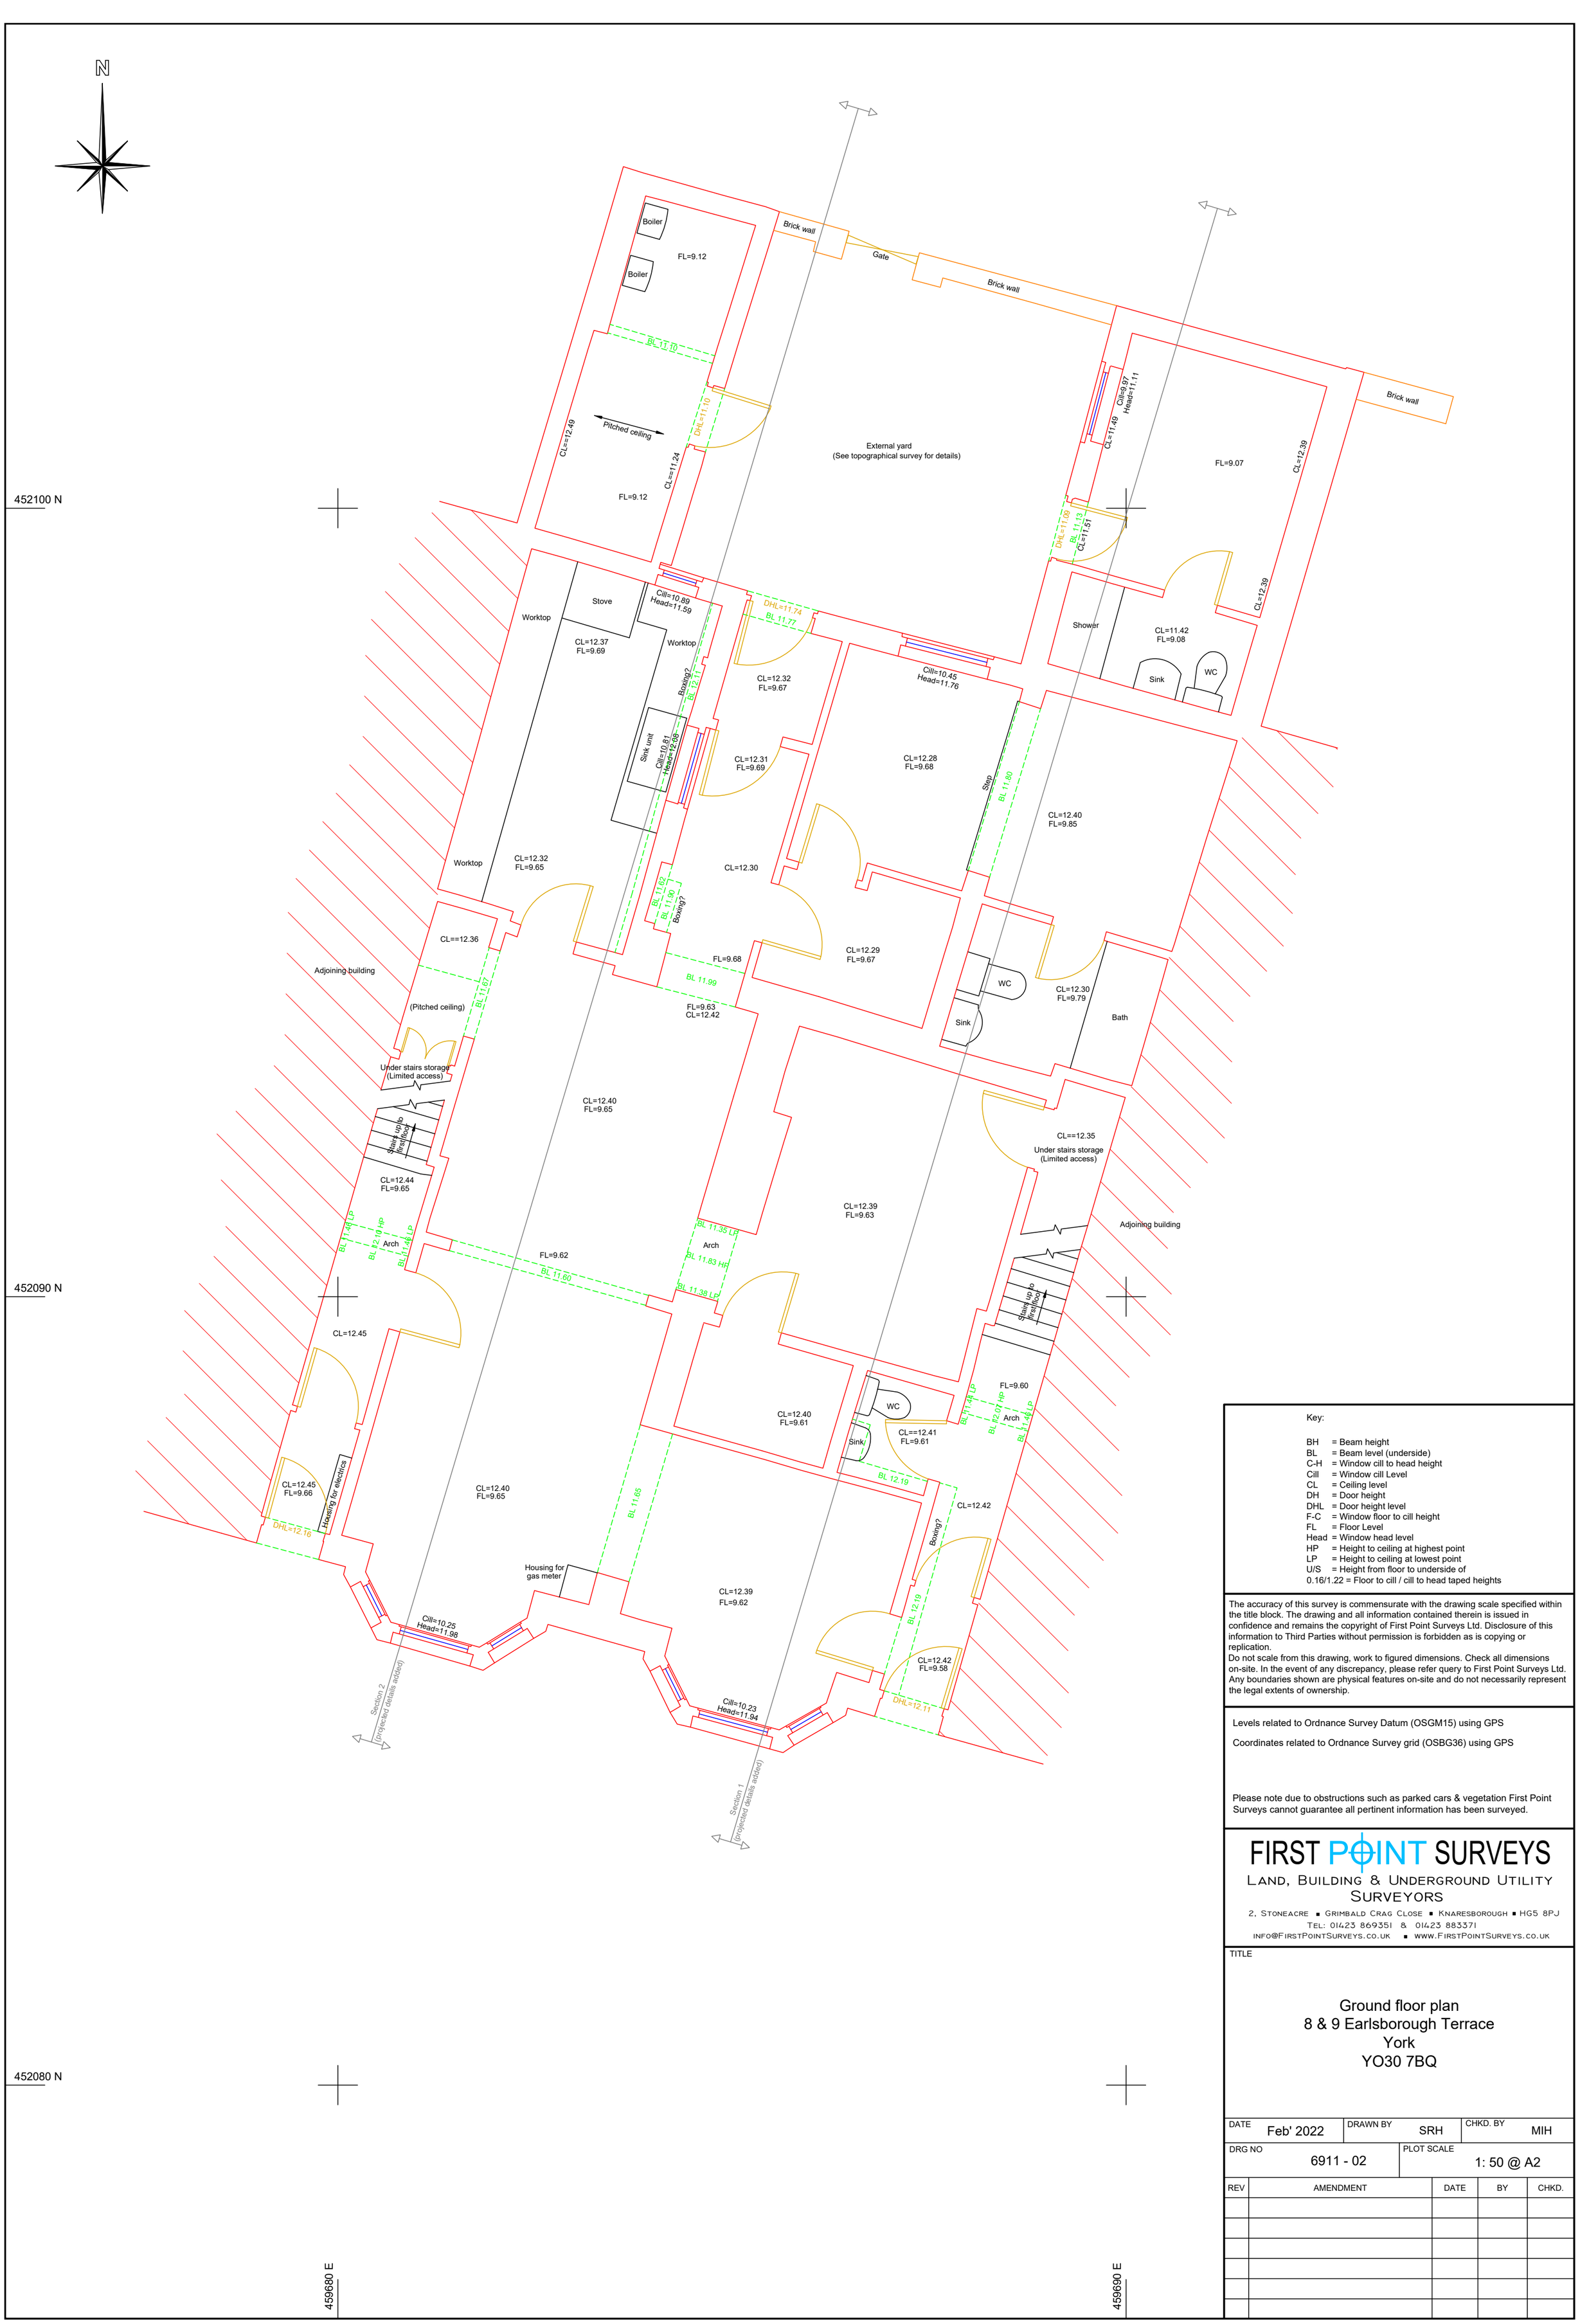

Key:

BH	= Beam height
BL	= Beam level (underside)
C-H	= Window cill to head height
Cill	= Window cill Level
CL	= Ceiling level
DH	= Door height
DHL	= Door height level
F-C	= Window floor to cill height
FL	= Floor Level
Head	= Window head level
HP	= Height to ceiling at highest point
LP	= Height to ceiling at lowest point
U/S	= Height from floor to underside of

0.16/1.22 = Floor to cill / cill to head taped heights

The accuracy of this survey is commensurate with the drawing scale specified within the title block. The drawing and all information contained therein is issued in confidence and remains the copyright of First Point Surveys Ltd. Disclosure of this information to Third Parties without permission is forbidden as is copying or replication.
Do not scale from this drawing, work to figured dimensions. Check all dimensions on-site. In the event of any discrepancy, please refer query to First Point Surveys Ltd. Any boundaries shown are physical features on-site and do not necessarily represent the legal extents of ownership.

Levels related to Ordnance Survey Datum (OSGM15) using GPS

Coordinates related to Ordnance Survey grid (OSBG36) using GPS

Please note due to obstructions such as parked cars & vegetation First Point Surveys cannot guarantee all pertinent information has been surveyed.

FIRST POINT SURVEYS
LAND, BUILDING & UNDERGROUND UTILITY SURVEYORS
2, STONEACRE ▪ GRIMBALD CRAG CLOSE ▪ KNARESBOROUGH ▪ HG5 8PJ
TEL: 01423 869351 & 01423 883371
INFO@FIRSTPOINTSURVEYS.CO.UK ▪ WWW.FIRSTPOINTSURVEYS.CO.UK

TITLE

Ground floor plan
8 & 9 Earlsborough Terrace
York
YO30 7BQ

DATE	DRAWN BY	CHKD. BY
Feb' 2022	SRH	MIH

DRG NO	PLOT SCALE
6911 - 02	1: 50 @ A2

REV	AMENDMENT	DATE	BY	CHKD.