Flat 3/1 at 70 Hotspur Street

Floor plan as proposed (no changes)

The total area of the flat is
58.2 square meters internally

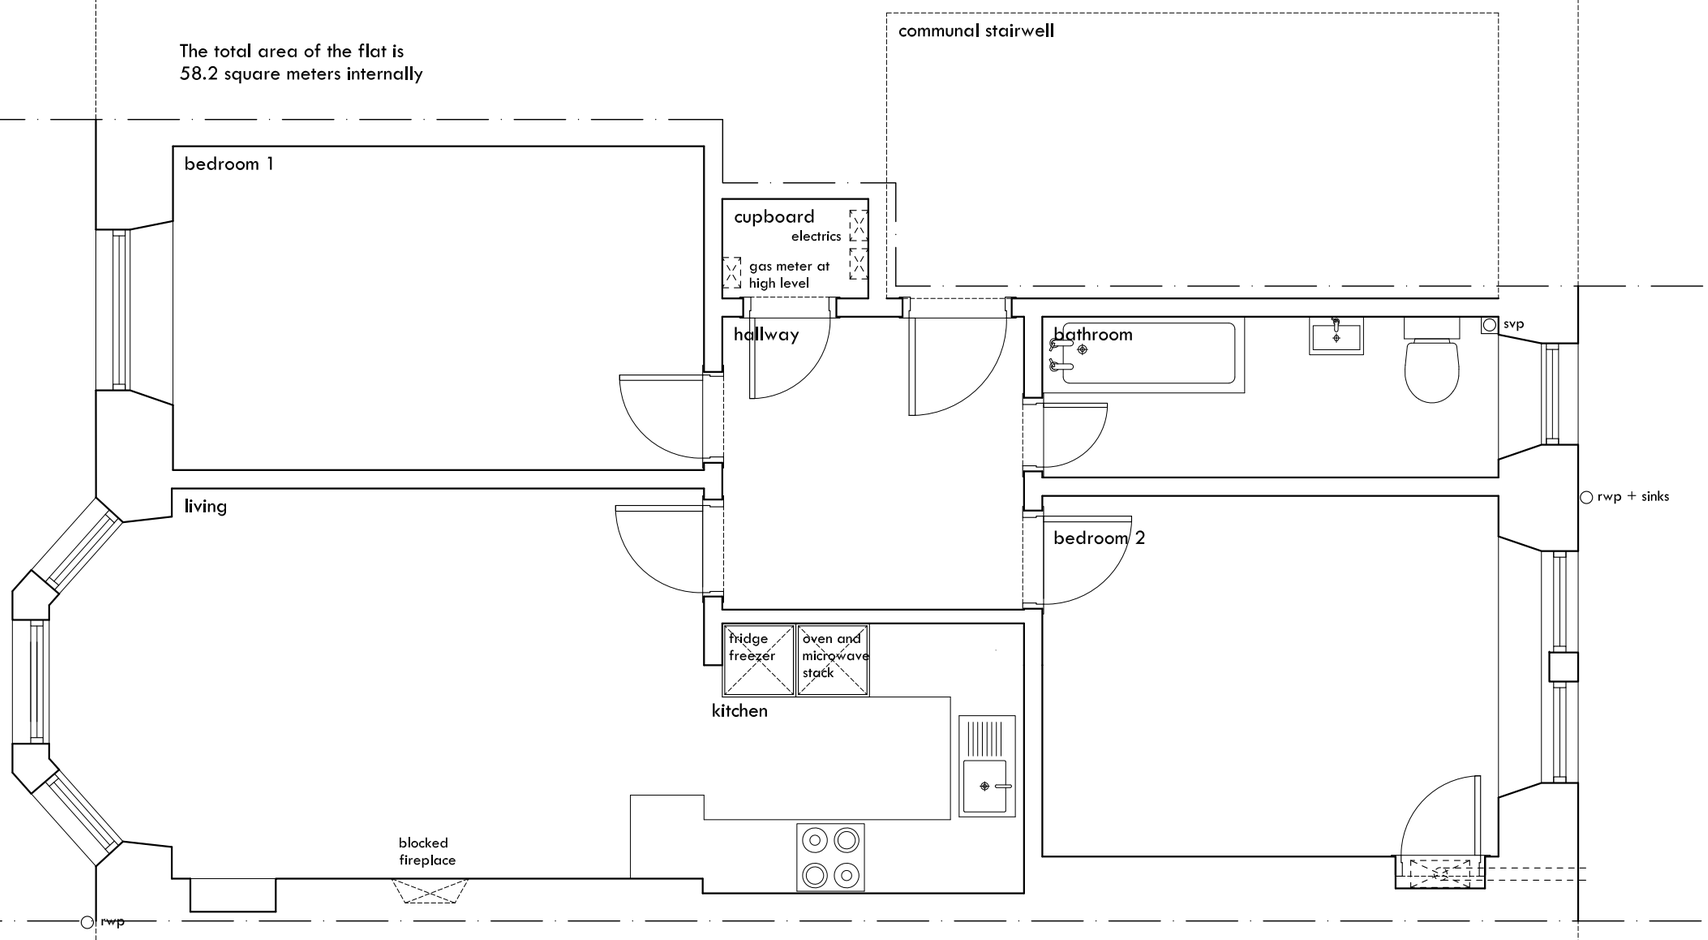

notes

do not scale from the drawing

any discrepancies to be reported to the architect immediately

the property is a flat on the third floor of a four storey traditional tenement block

revisions

rev.	date	description	by

project

FLAT 3/1
70 HOTSPUR STREET
GLASGOW

client

ANDY WHYTE

LUCID
architecture
Unit 1 55 Ruthven Lane Glasgow G12 9BG
0141 628 5557
mail@lucidarchitecture.co.uk
www.lucidarchitecture.co.uk

drawing title

FLOOR PLAN
AS PROPOSED

drawing no.	scale
020	1:50@A3

drawn by	date
AMW	DEC 2022