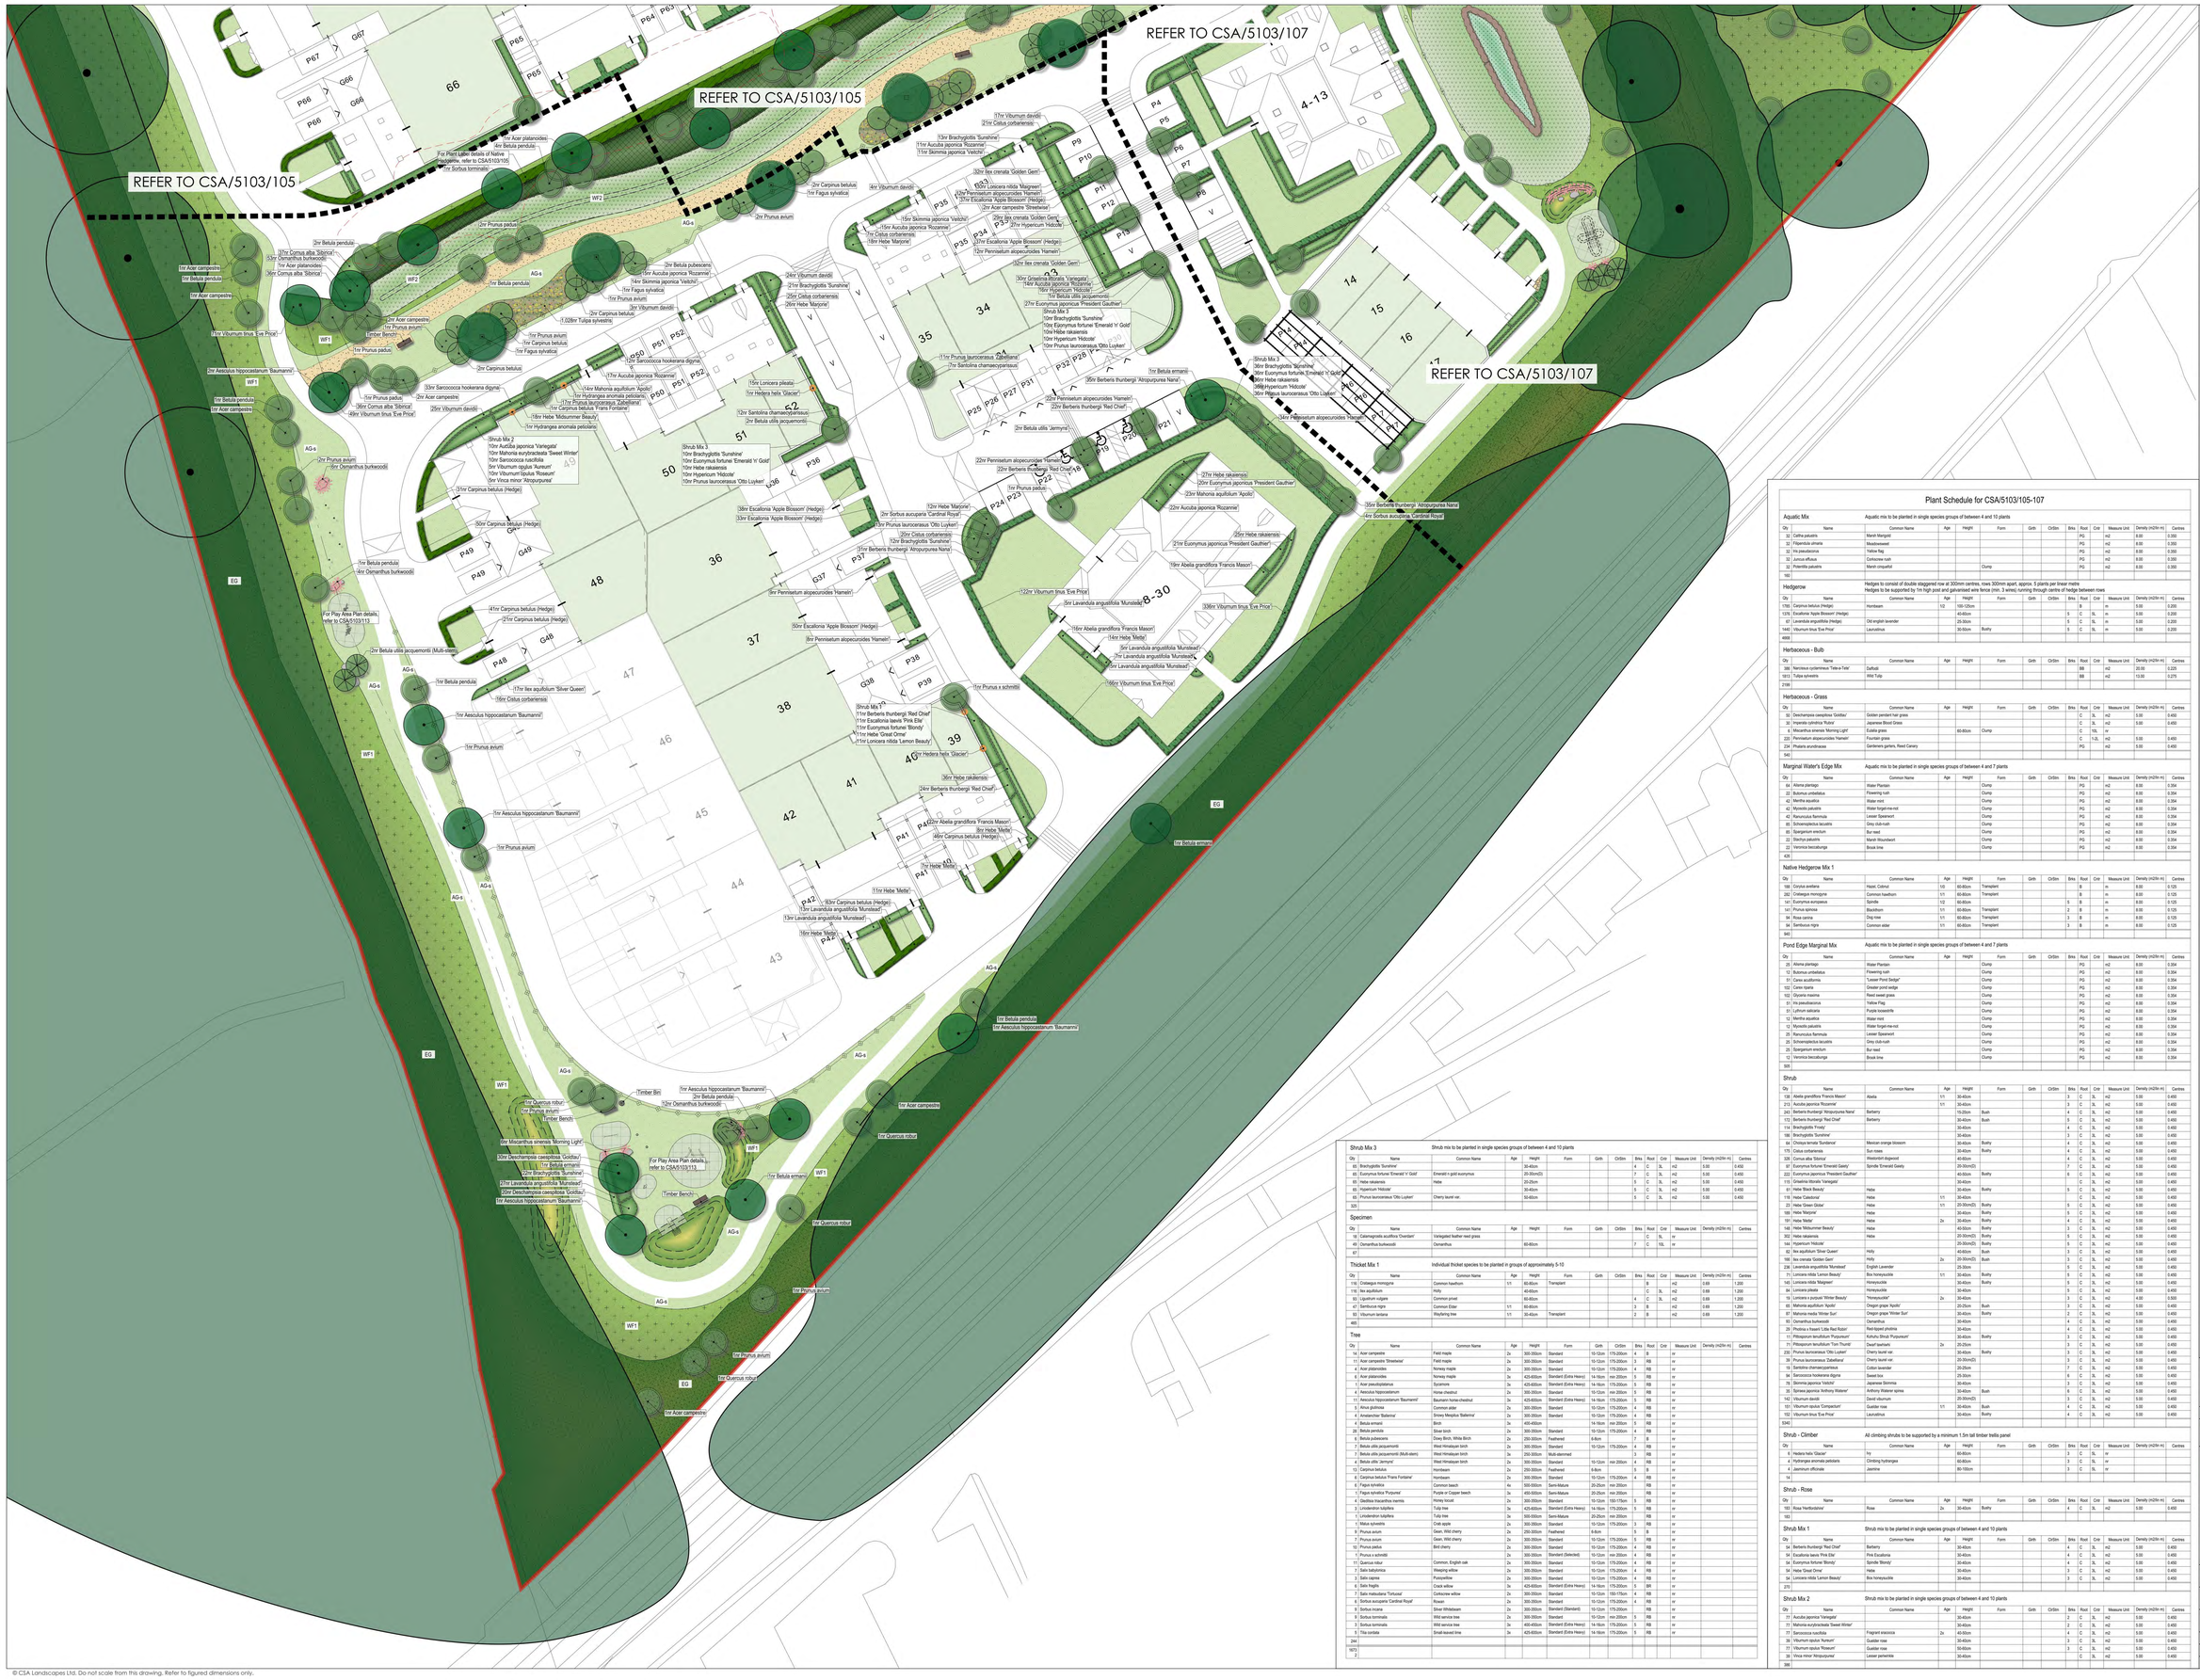
REFER TO CSA/5103/105
REFER TO CSA/5103/105
REFER TO CSA/5103/107
REFER TO CSA/5103/107
For Play Area Plan details, refer to CSA/5103/113
For Play Area Plan details, refer to CSA/5103/113
For Plant Label details of Native hedgerow, refer to CSA/5103/105
Timber Bench
Timber Bin
Shrub Mix 1
Shrub Mix 2
Shrub Mix 3
