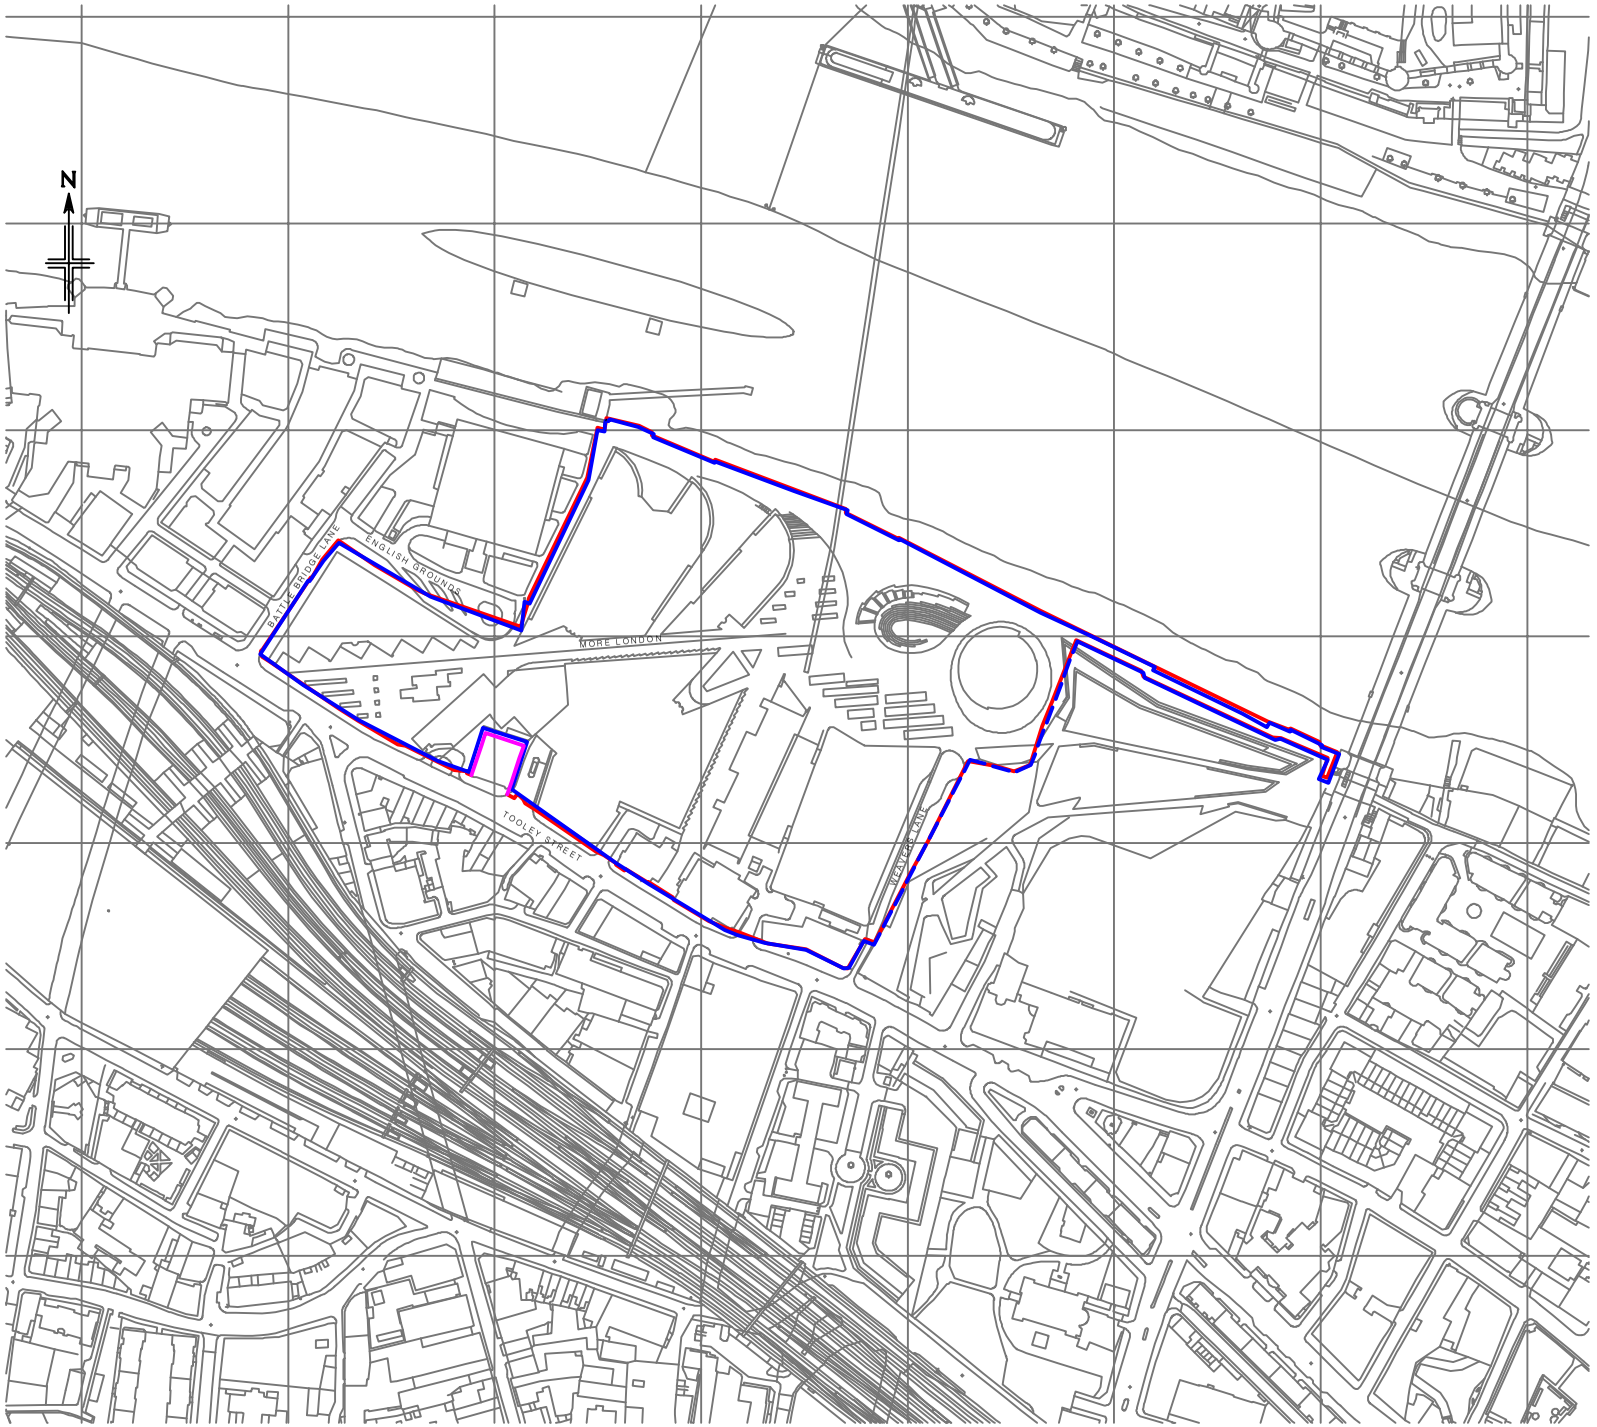

MORE LONDON

LONDON, SE1

COMPARISON 1: Measured Site Boundary compared with Title Demise.

LEGEND

- Title TGL143293 Extents
- OS Promap data
- Plowman Craven Determined Boundary

Notes:
This plan shows the following Title; TGL143293 which is associated with this site.

This Title Extents has been interpolated from the Title Plan ar has been fitted to Ordnance Survey (OS) data of the area an its demise has been traced.

The Estate Outline has been measured on site by Plowman Craven using GPS and is positioned on to the Ordnance Survey National Grid. The extents of the Estate are shown he in blue.

By this process inherent inaccuracies in the OS and Title document data have been retained which means that these data-sets can only be relied on as being accurate to no more than +/- 1 m.

Dashed line denotes boundary line with no physical features to reference. Position of boundary has been interpreted from 'dsdha Easement Plan 2' (05112a_sk80_revA)

The Magenta Line denotes part of the Lease Boundary which is not shown on the TGL143239 Title Plan. Various More London Estate plans have been used to determine the position of this line.

Revisions:
A - Original Issue (October 2013)
B - TGL143293 Boundary Altered (November 2013)

Notes:

Care should be taken when drawings are printed to avoid image distortion.

This drawing contains Ordnance Survey data which has been reproduced with the permission of the Controller of Her Majesty's Stationery Office, Crown copyright 2013. Licence Number 100020449

Dwg No. **30123-T-ML**

Issue B October 2013

Presentation Scale 1:2500 @ A3

Plowman Craven
Regulated by RICS

T +44(0)1582 765566 W www.plowmancraven.co.uk