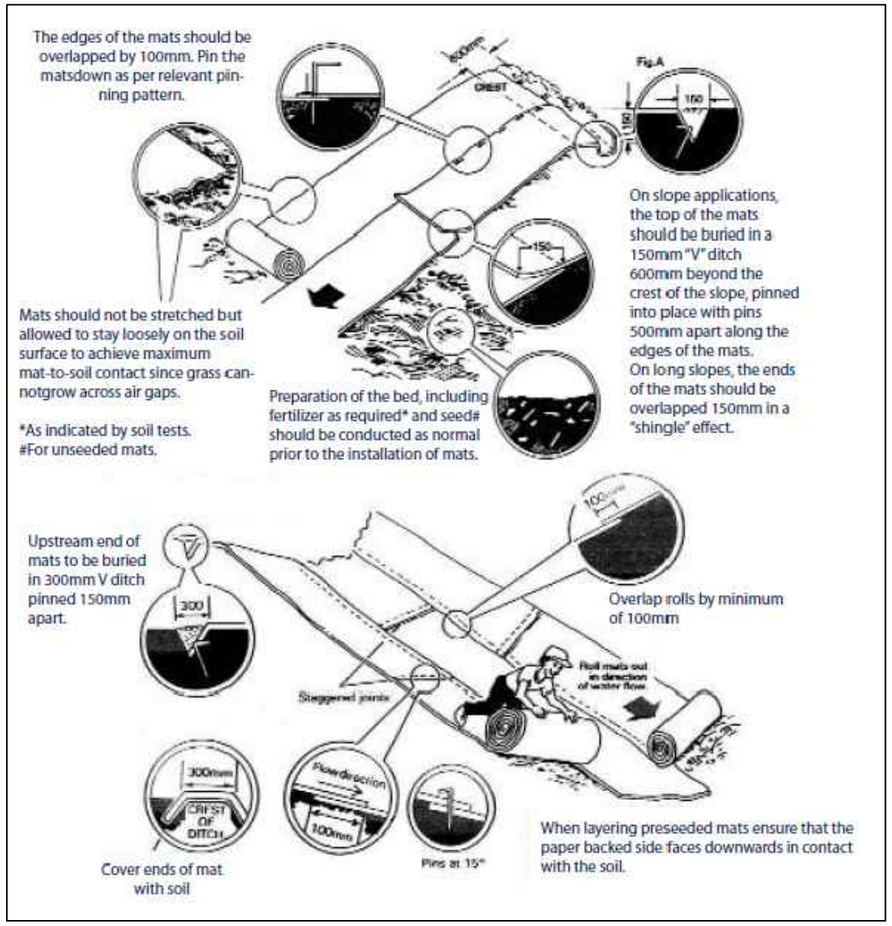

COVAMAT Type 3 (or similar approved)
Suitable for slopes up to 45°, to be installed following manufacturers details.
Seed mix specification as per manufacturers details.

EROSION CONTROL DETAILS FOR SWALES

rev	Revision details	Date

Drawing Stage		Drawing Status		
	Draft		Comments	Tender
	Issued		Information	Construction
			Approval	As Built

Client
NORTHSTONE LIMITED

Job title
HORWICH GOLF CLUB HORWICH

Drawing title
EROSION CONTROL DETAILS FOR SWALES

REFA
45 Bridgeman Terrace
Wigan, Lancs
WN1 1TT
Tel:-(01942) 826020
Fax:-(01942) 230816
CONSULTING ENGINEERS
CIVIL• STRUCTURAL
GEOTECHNICAL•ENVIRONMENTAL

Date	Scale	Drawn
13.04.23	NTS	RW

DRAWING No 22108/119/2 Rev

© This drawing is the property of REFA and should not be copied, used or its contents divulged without prior written consent.

A3 SHEET