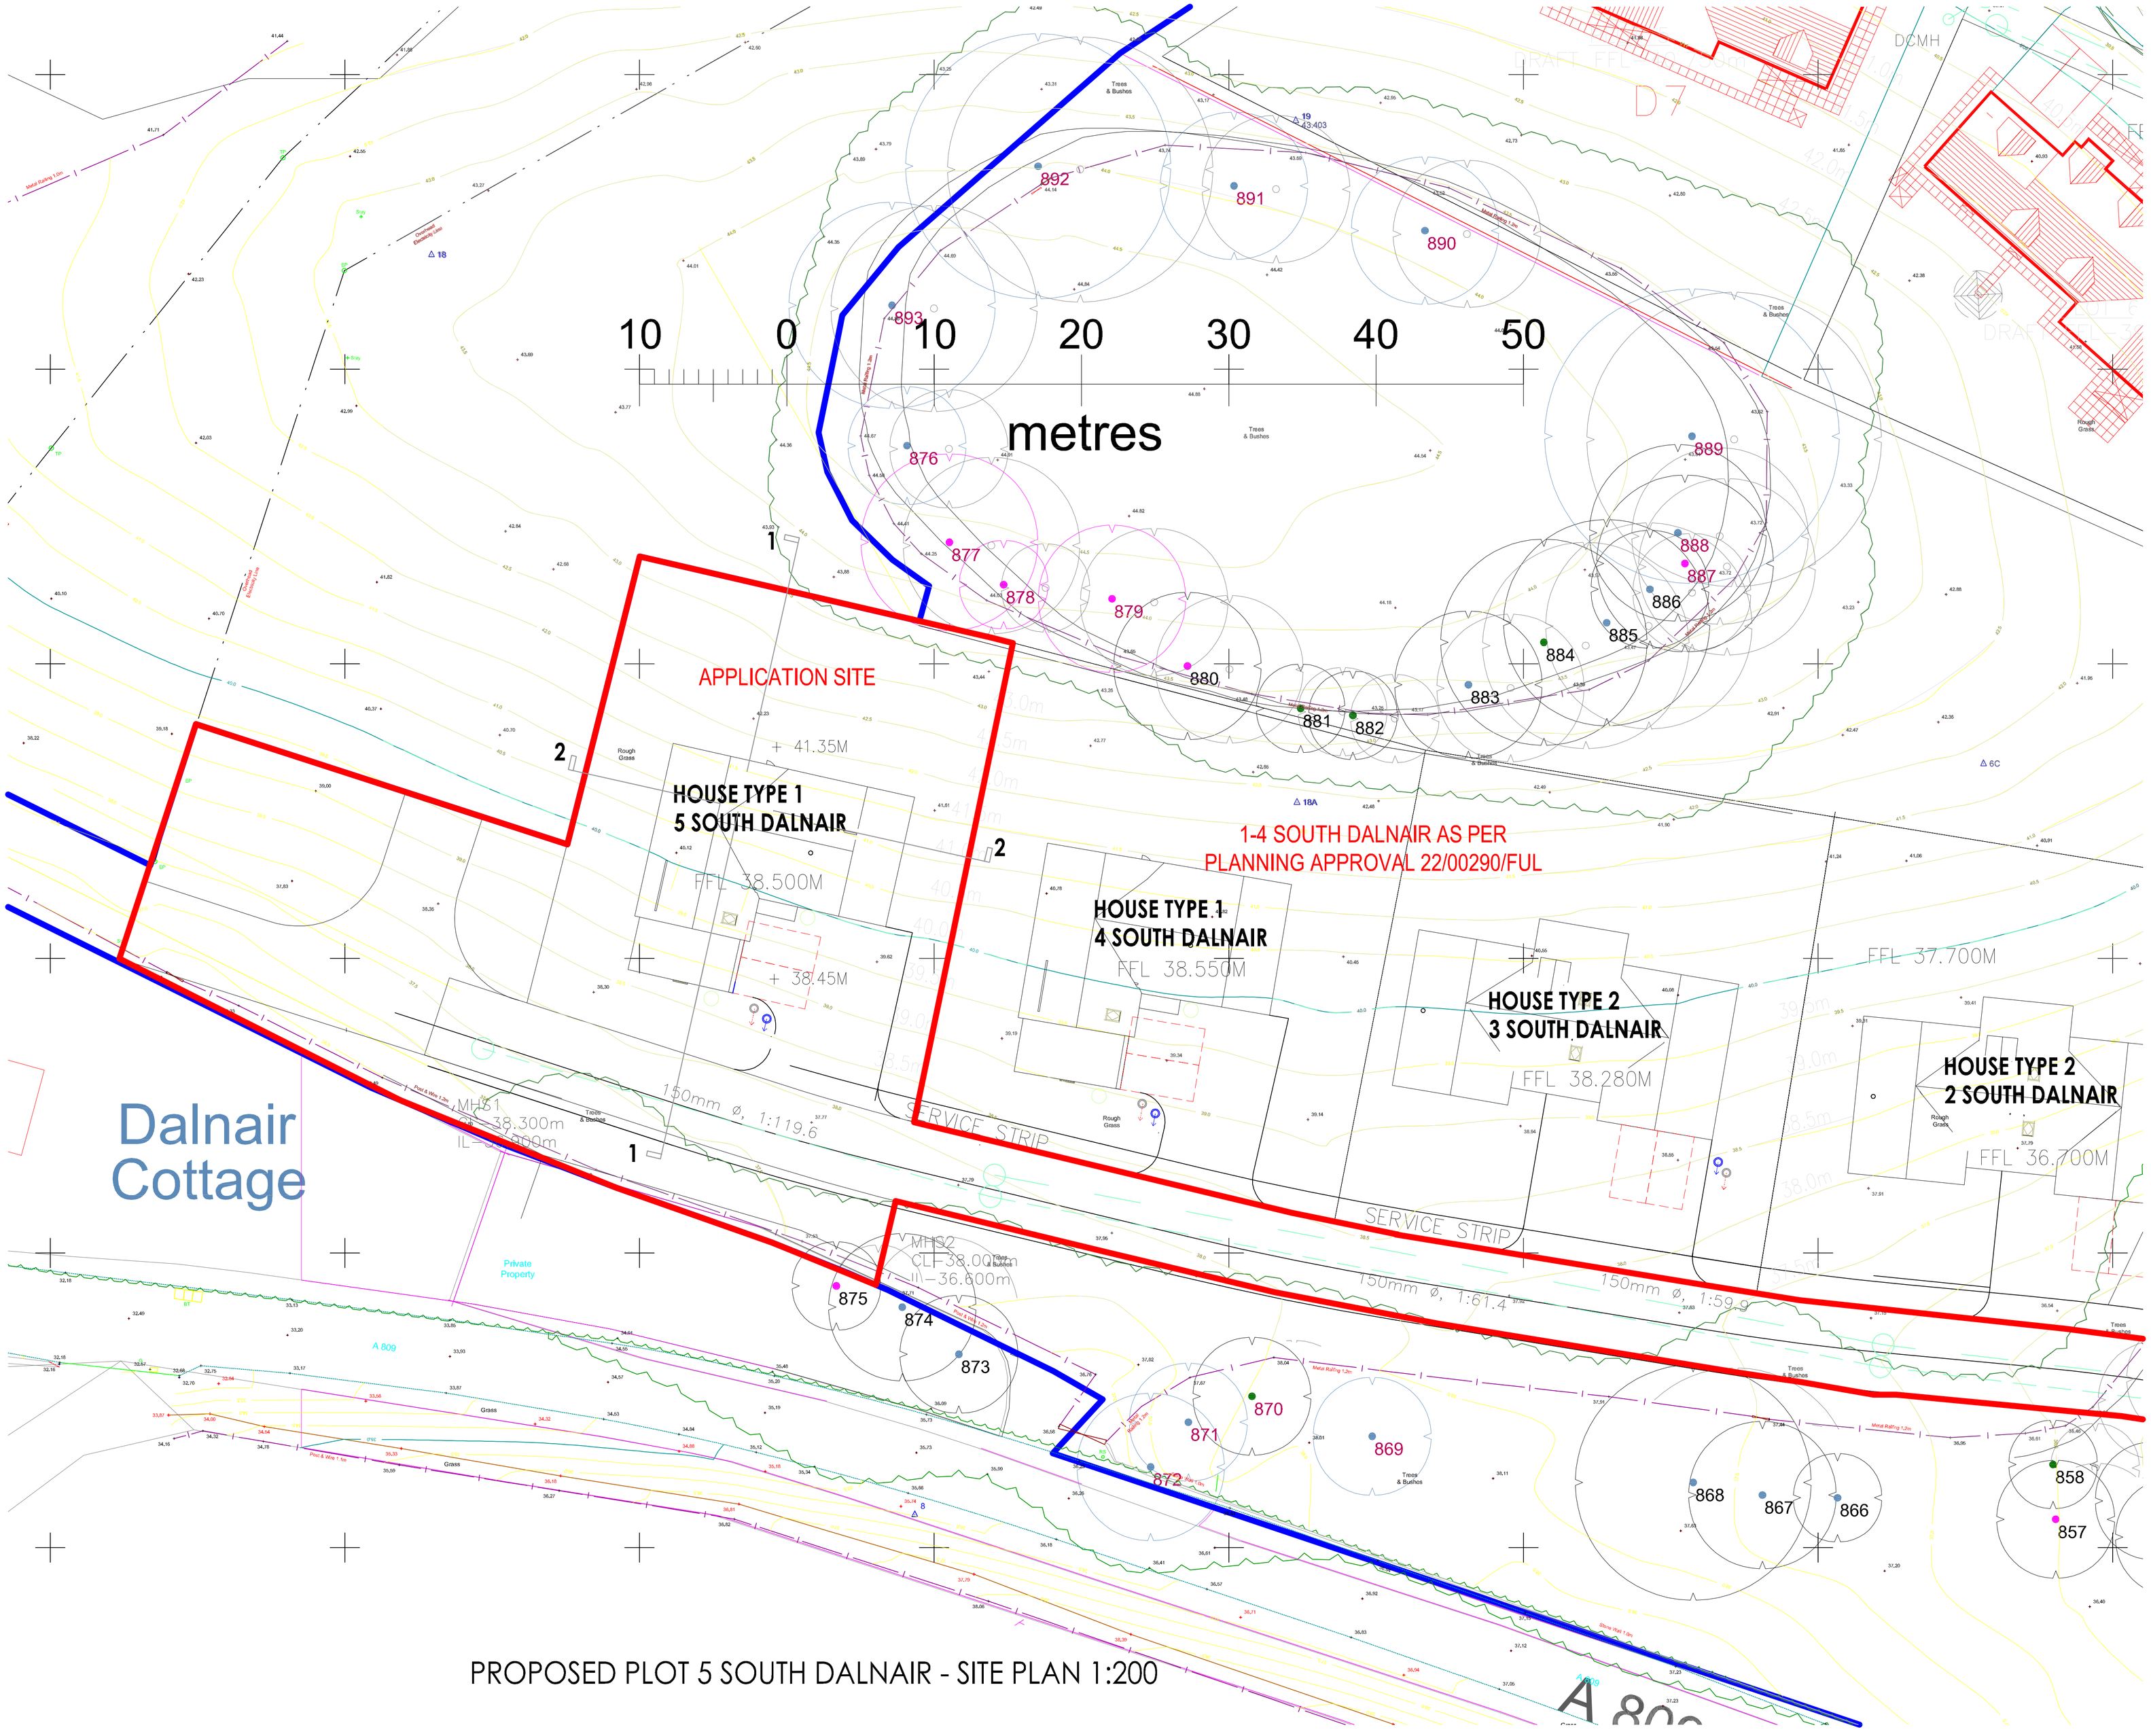

PROPOSED PLOT 5 SOUTH DALNAIR - SITE PLAN 1:200

THIS DOCUMENT IS THE PROPOERTY OF ROSS WOODS ARCHITECTS. THE DESIGN INFORMATION CONTAINED HEREIN IS STRICTLY CONFIDENTIAL. THIS DOCUMENT IS NOT TO BE USED, REPRODUCED, DISCLOSED OR CIRCULATED IN WHOLE OR IN PART, WITHOUT THE PRIOR WRITTEN PERMISSION OF ROSS WOODS ARCHITECTS, IN EACH INSTANCE.

DO NOT SCALE FROM DRAWING
IF IN DOUBT ASK.

REV	DATE	AMENDMENT	INT
-	-	-	-
-	-	-	-
-	-	-	-
-	-	-	-
-	-	-	-
-	-	-	-
-	-	-	-
A	24/04/24	SITE SECTION LINES ADDED	LW

PROPOSED HOUSE (Plot 5),
SOUTH DALNAIR, DALNAIR ESTATE,
CROFTAMIE, G63 0FF.
for **FM GROUP**

Title: PROPOSED SITE PLAN - Plot 5 SOUTH DALNAIR	
Client: FM GROUP	
Job No. : RWA/23/08	Drawn: LW
Scale 1:200	Date: 11/09/23
Drg No. : BW 002	Rev: A

ROSS WOODS **ARCHITECTS**
54 Berkeley Street
GLASGOW , SCOTLAND
G3 7DS

Tel: +44 (0) 141 204 5316
e-mail: info@rosswoodsarchitects.com
www.rosswoodsarchitects.com

PLANNING APPLICATION