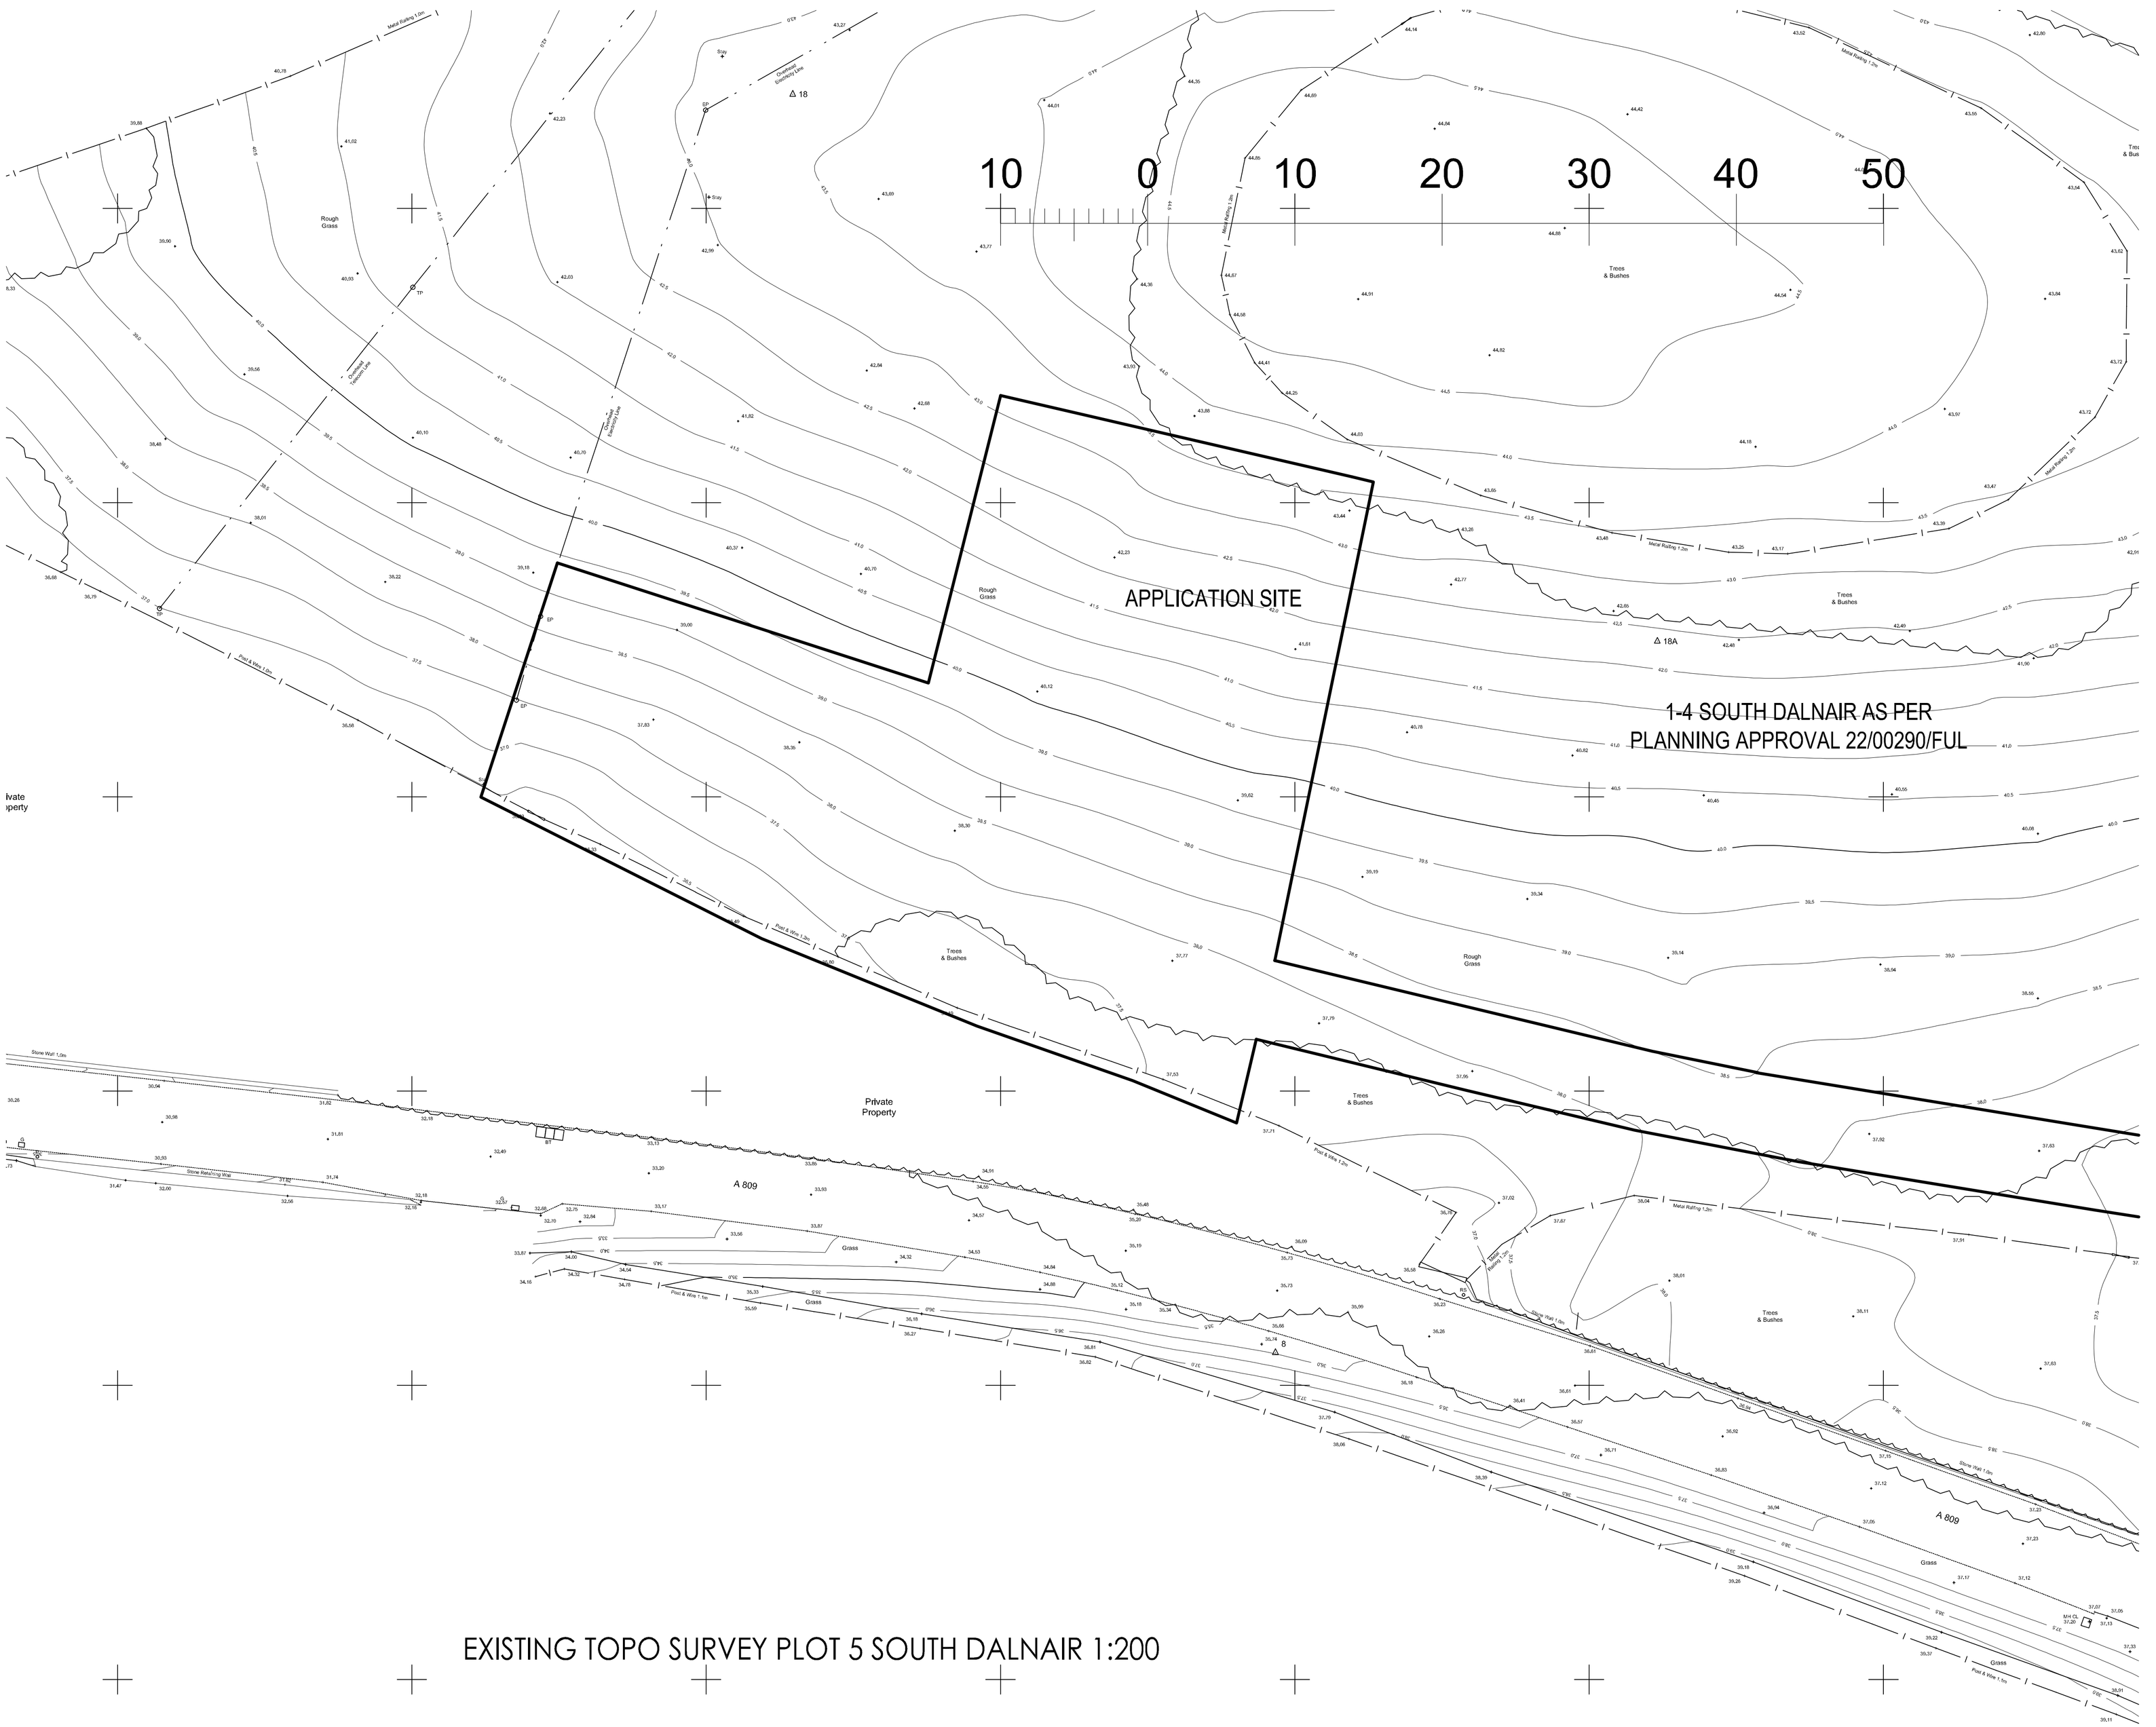

EXISTING TOPO SURVEY PLOT 5 SOUTH DALNAIR 1:200

THIS DOCUMENT IS THE PROPOERTY OF ROSS WOODS ARCHITECTS. THE DESIGN INFORMATION CONTAINED HEREIN IS STRICTLY CONFIDENTIAL. THIS DOCUMENT IS NOT TO BE USED, REPRODUCED, DISCLOSED OR CIRCULATED IN WHOLE OR IN PART, WITHOUT THE PRIOR WRITTEN PERMISSION OF ROSS WOODS ARCHITECTS, IN EACH INSTANCE.

DO NOT SCALE FROM DRAWING IF IN DOUBT ASK.

REV	DATE	AMENDMENT	INT
-	-	-	-
-	-	-	-
-	-	-	-
-	-	-	-
-	-	-	-
-	-	-	-
-	-	-	-
-	-	-	-
-	-	-	-

PROPOSED HOUSE (Plot 5),
SOUTH DALNAIR, DALNAIR ESTATE,
CROFTAMIE, G63 0FF.
for **FM GROUP**

Title:	EXISTING TOPO SURVEY Plot 5 SOUTH DALNAIR		
Client:	FM GROUP		
Job No. :	RWA/23/08	Drawn:	LW
Scale	1:200	Date:	25/04/24
Drg No. :	BW 5	Rev:	-

ROSS WOODS **ARCHITECTS**
54 Berkeley Street
GLASGOW . SCOTLAND
G3 7DS
Tel: +44 (0) 141 204 5316
e-mail: info@rosswoodsarchitects.com
www.rosswoodsarchitects.com

PLANNING APPLICATION